

# Work Order ID 151462

**\*151462\***

Page 1

Tuesday, September 27, 2016 11:54:00 AM

Item ID: D350-748-203 Accept **\*N900040100\*** Setup Start **\*NS1\***  
 Revision ID: Stop **\*NS2\***  
 Item Name: AS350 / AS355 Stainless Steel Aft Crosstube  
 Start Date: 9/27/2016 Start Qty: 1.00 **\*1\*** Cust Item ID:  
 Required Date: 10/12/2016 Req'd Qty: 1.00 **\*1\*** Customer:

## Reference:

Approvals: Process Plan: **DAS 21 9-89** Date: **SEP 28 2016** Tooling: Date: Run Start **\*NR1\***  
 QC: Date: SPC (Y/N): Date: Stop **\*NR2\***

| Sequence ID/<br>Work Center ID | Operation<br>Description | Set Up/<br>Run Hours | Tool ID | Tool # | Plan<br>Code | Accept<br>Qty | Reject<br>Qty | Reject<br>Number | Insp.<br>Stamp |
|--------------------------------|--------------------------|----------------------|---------|--------|--------------|---------------|---------------|------------------|----------------|
|--------------------------------|--------------------------|----------------------|---------|--------|--------------|---------------|---------------|------------------|----------------|

| Draw Nbr     | Revision Nbr |
|--------------|--------------|
| D350-748-243 | A            |

100 Document Control **MAR 08 2017** **DAS 6 9-89** 0.00  
**\*100\*** DOCUMENT CONTROL  
 DC Memo 0.00  
 Doc.Control -USB or Paperwork Photocopy bluefile & type labels per PPPD350-748-201 CHG001

**DAS 27 9-89**  
**MAR 09 2017**

**DAS 21 9-89** **17-03-08**

110 0.00  
**\*110\*** BENDING MACHINE - CROSSTUBES  
 CNC Bend 2 Memo 0.12  
 CNC Alpha 160 Bender Bend tube as per Dwg D350-748-243 using CNC bender program D350A and Folio FT  
 \*\*\*\*\*UNDER BEND .225" PER SIDE\*\*\*\*\*  
 \*\*\*\*\*USE (4) DT9824 SHIM BLOC TO CHECK STRAIGHTNESS\*\*\*\*\*

**JW** **17-02-22**

DQA: \_\_\_\_\_ Date: \_\_\_\_\_

## WORK ORDER NON-CONFORMANCE / UPDATE



QA Closed: \_\_\_\_\_ Date: \_\_\_\_\_

Work Order update only ☐

|   |   
|---|---|---|--------------------------------------|---|--|---|-----------------------|---|--|------------------------------------|-------------------------------------|------------------------------------|--------------------------------------|------------------------------------|------------------------------------|--------------------------------------------|----------------------------------|----------------------------------------|------------------------------------|----------------------------------------------|--------------------------------|------------------------------------|------------------------------------|-----------------------------------|--|
| Work Order: _____<br><br>Part No. _____<br><br>NCR No. _____   |   | <b>DISPOSITION</b><br><br>Rework <input type="checkbox"/><br>Scrap <input type="checkbox"/><br>Use-as-is <input type="checkbox"/><br>Suspected Unapproved <input type="checkbox"/>   |                                      | <b>AGAINST DEPARTMENT/PROCESS</b><br><br><table style="width:100%; border: none;"> <tr> <td style="border: none;">Skid-tube <input type="checkbox"/></td> <td style="border: none;">Cross tube <input type="checkbox"/></td> <td style="border: none;">Water Jet <input type="checkbox"/></td> <td style="border: none;">Engineering <input type="checkbox"/></td> </tr> <tr> <td style="border: none;">Machining <input type="checkbox"/></td> <td style="border: none;">Small Fab <input type="checkbox"/></td> <td style="border: none;">Prod. Eng. Coord. <input type="checkbox"/></td> <td style="border: none;">Quality <input type="checkbox"/></td> </tr> <tr> <td style="border: none;">Thermoforming <input type="checkbox"/></td> <td style="border: none;">Finishing <input type="checkbox"/></td> <td style="border: none;">Rec/Store/Packaging <input type="checkbox"/></td> <td style="border: none;">Other <input type="checkbox"/></td> </tr> <tr> <td style="border: none;">Large Fab <input type="checkbox"/></td> <td style="border: none;">Composite <input type="checkbox"/></td> <td style="border: none;">Supplier <input type="checkbox"/></td> <td style="border: none;"></td> </tr> </table> |  |   |                       |   |  | Skid-tube <input type="checkbox"/> | Cross tube <input type="checkbox"/> | Water Jet <input type="checkbox"/> | Engineering <input type="checkbox"/> | Machining <input type="checkbox"/> | Small Fab <input type="checkbox"/> | Prod. Eng. Coord. <input type="checkbox"/> | Quality <input type="checkbox"/> | Thermoforming <input type="checkbox"/> | Finishing <input type="checkbox"/> | Rec/Store/Packaging <input type="checkbox"/> | Other <input type="checkbox"/> | Large Fab <input type="checkbox"/> | Composite <input type="checkbox"/> | Supplier <input type="checkbox"/> |  |
| Skid-tube <input type="checkbox"/>   | Cross tube <input type="checkbox"/>   | Water Jet <input type="checkbox"/>   | Engineering <input type="checkbox"/> |   |  
| Machining <input type="checkbox"/>   | Small Fab <input type="checkbox"/>   | Prod. Eng. Coord. <input type="checkbox"/>   | Quality <input type="checkbox"/>     |   |  
| Thermoforming <input type="checkbox"/>   | Finishing <input type="checkbox"/>   | Rec/Store/Packaging <input type="checkbox"/>   | Other <input type="checkbox"/>       |   |  
| Large Fab <input type="checkbox"/>   | Composite <input type="checkbox"/>   | Supplier <input type="checkbox"/>   |                                      |   
| Date :   |   | Step #:   |                                      | QTY Effective :   |  |   | MRB (QSI042) Approval |   |  |                                    |                                     |                                    |                                      |                                    |                                    |                                            |                                  |                                        |                                    |                                              |                                |                                    |                                    |                                   |  |
| Description Work Order Deviation   |   |   |                                      | Disposition   |  |   |                       | Completed By<br><br><br>Lead hand / Supervisor<br>Approval Verification<br><br><br>QC / QA Coordinator<br>Approval   |  |                                    |                                     |                                    |                                      |                                    |                                    |                                            |                                  |                                        |                                    |                                              |                                |                                    |                                    |                                   |  |
|   |   
|   |   
| Root Cause   |   | FAULT CATEGORY   |                                      |   
| Environment <input type="checkbox"/><br>Design <input type="checkbox"/><br>Doc/Data <input type="checkbox"/><br>Equip/Tooling <input type="checkbox"/><br>Handling/Pre <input type="checkbox"/><br>Material <input type="checkbox"/><br>Internal Transport <input type="checkbox"/><br>Tribal Knowledge <input type="checkbox"/><br>LOA <input type="checkbox"/><br>Substation <input type="checkbox"/><br>Past Expiry Date <input type="checkbox"/><br>Misidentified <input type="checkbox"/> | No Re-verification <input type="checkbox"/><br>Operator <input type="checkbox"/><br>Offset/Setup <input type="checkbox"/><br>Supplier <input type="checkbox"/><br>Training <input type="checkbox"/><br>Use for Testing <input type="checkbox"/><br>Poor Information <input type="checkbox"/><br>Rushing <input type="checkbox"/><br>Product Improvement <input type="checkbox"/><br>Process Improvement <input type="checkbox"/><br>Manufacturing Process <input type="checkbox"/><br>Past Due <input type="checkbox"/> | Pressure/Forced <input type="checkbox"/><br>Bending <input type="checkbox"/><br>Centre Not Concentric <input type="checkbox"/><br>Cracks <input type="checkbox"/><br>Crimp/Kink/Ripple/Wave <input type="checkbox"/><br>Cuffs <input type="checkbox"/><br>Crushing <input type="checkbox"/><br>Heat Treat <input type="checkbox"/><br>Wave/Twist in Tube <input type="checkbox"/><br>Marks/Chatter <input type="checkbox"/> |                                      | Temperature/Cure <input type="checkbox"/><br>Set-up <input type="checkbox"/><br>BOM/Route <input type="checkbox"/><br>Broken/Damage/Defect <input type="checkbox"/><br>Inspection Incomplete/Unqualified <input type="checkbox"/><br>Contamination <input type="checkbox"/><br>Countersink <input type="checkbox"/><br>Cut Too Short <input type="checkbox"/><br>Instructions Incomplete/Unclear <input type="checkbox"/><br>Drill Holes <input type="checkbox"/>   |  | Power Loss/Surge <input type="checkbox"/><br>Folio/Program <input type="checkbox"/><br>Grain <input type="checkbox"/><br>Weld <input type="checkbox"/><br>Wrong Stock Pulled <input type="checkbox"/><br>Out of Sequence <input type="checkbox"/><br>Off-set <input type="checkbox"/><br>Mislabeled <input type="checkbox"/><br>Fit/Function <input type="checkbox"/><br>Misaligned/off center <input type="checkbox"/> |                       | Positioned Wrong <input type="checkbox"/><br>Outside Dimensions <input type="checkbox"/><br>Over/Under tolerance <input type="checkbox"/><br>Part Incorrect <input type="checkbox"/><br>Part Lost/Missing <input type="checkbox"/><br>Part Moved <input type="checkbox"/><br>Drawing <input type="checkbox"/><br>Finish <input type="checkbox"/><br>Misread <input type="checkbox"/><br>Turning Sequence <input type="checkbox"/> |  |                                    |                                     |                                    |                                      |                                    |                                    |                                            |                                  |                                        |                                    |                                              |                                |                                    |                                    |                                   |  |
|   |   | OTHER : <input type="checkbox"/>   |                                      |   

# Work Order ID 151462

**\*151462\***

Page 2

Item ID: D350-748-203

Accept

**\*N900040100\***

Setup Start **\*NS1\***

Revision ID:

Stop **\*NS2\***

Item Name: AS350 / AS355 Stainless Steel Aft Crosstube

Start Date: 9/27/2016 Start Qty: 1.00 **\*1\***

Cust Item ID:

Required Date: 10/12/2016 Req'd Qty: 1.00 **\*1\***

Customer:

Reference:

Approvals: Process Plan: \_\_\_\_\_ Date: \_\_\_\_\_ Tooling: \_\_\_\_\_ Date: \_\_\_\_\_

Run Start **\*NR1\***

QC: \_\_\_\_\_ Date: \_\_\_\_\_ SPC (Y/N): \_\_\_\_\_ Date: \_\_\_\_\_

Stop **\*NR2\***

| Sequence ID/<br>Work Center ID | Operation<br>Description                            | Set Up/<br>Run Hours | Tool ID | Tool # | Plan<br>Code | Accept<br>Qty | Reject<br>Qty | Reject<br>Number | Insp.<br>Stamp |
|--------------------------------|-----------------------------------------------------|----------------------|---------|--------|--------------|---------------|---------------|------------------|----------------|
| 127                            | QC15- Crosstube Dimensional Check                   | 0.00                 |         |        |              |               |               |                  |                |
| <b>*127*</b>                   |                                                     |                      |         |        |              |               |               |                  |                |
| QC                             | Memo                                                | 0.00                 |         |        |              |               |               |                  |                |
| Quality Control                | ***MARK CUT LINES***                                |                      |         |        |              |               |               |                  |                |
| 128                            |                                                     | 0.00                 |         |        |              |               |               |                  |                |
| <b>*128*</b>                   |                                                     |                      |         |        |              |               |               |                  |                |
| Crosstubes                     | Memo                                                | 0.14                 |         |        |              |               |               |                  |                |
| Crosstubes                     | CUT TUBE AT HEIGHT ON FAI SHEET                     |                      |         |        |              |               |               |                  |                |
|                                | VERF HEIGHT <u>31.600"</u> BY QC 15 LEVEL INSPECTOR |                      |         |        |              |               |               |                  |                |
|                                | VERF TWIST <u>0.098"</u> BY QC15 LEVEL INSPECTOR    |                      |         |        |              |               |               |                  |                |

DAS  
03  
9-29

*DP*

17-2-22

*JW*

A-02-22

DAS  
38  
9-29

DAS  
38  
9-29



DQA: \_\_\_\_\_ Date: \_\_\_\_\_

## WORK ORDER NON-CONFORMANCE / UPDATE



QA Closed: \_\_\_\_\_ Date: \_\_\_\_\_

Work Order update only ☐

|   |  |   |  |   |  |   |                       |   |  |   |  |
|---|--|---|--|---|--|---|-----------------------|---|--|---|--|
| Work Order: _____<br><br>Part No. _____<br><br>NCR No. _____   |  | <b>DISPOSITION</b><br><br>Rework <input type="checkbox"/><br>Scrap <input type="checkbox"/><br>Use-as-is <input type="checkbox"/><br>Suspected Unapproved <input type="checkbox"/>   |  | <b>AGAINST DEPARTMENT/PROCESS</b><br><br><div style="display: flex; justify-content: space-between;"> <div>           Skid-tube <input type="checkbox"/><br/>           Machining <input type="checkbox"/><br/>           Thermoforming <input type="checkbox"/><br/>           Large Fab <input type="checkbox"/> </div> <div>           Cross tube <input type="checkbox"/><br/>           Small Fab <input type="checkbox"/><br/>           Finishing <input type="checkbox"/><br/>           Composite <input type="checkbox"/> </div> <div>           Water Jet <input type="checkbox"/><br/>           Prod. Eng. Coord. <input type="checkbox"/><br/>           Rec/Store/Packaging <input type="checkbox"/><br/>           Supplier <input type="checkbox"/> </div> <div>           Engineering <input type="checkbox"/><br/>           Quality <input type="checkbox"/><br/>           Other <input type="checkbox"/> </div> </div> |  |   |                       |   |  |   |  |
| Date : _____   |  | Step #: _____   |  | QTY Effective : _____   |  |   | MRB (QSI042) Approval |   |  |   |  |
| Description Work Order Deviation   |  |   |  | Disposition   |  |   |                       | Completed By   |  |   |  |
|   |  |   |  |   |  |   |                       | Lead hand / Supervisor Approval Verification   |  |   |  |
|   |  |   |  |   |  |   |                       | QC / QA Coordinator Approval   |  |   |  |
|   |  |   |  |   |  |   |                       |   |  |   |  |
| Root Cause   |  |   |  | FAULT CATEGORY   |  |   |                       |   |  |   |  |
| Environment <input type="checkbox"/><br>Design <input type="checkbox"/><br>Doc/Data <input type="checkbox"/><br>Equip/Tooling <input type="checkbox"/><br>Handling/Pre <input type="checkbox"/><br>Material <input type="checkbox"/><br>Internal Transport <input type="checkbox"/><br>Tribal Knowledge <input type="checkbox"/><br>LOA <input type="checkbox"/><br>Substation <input type="checkbox"/><br>Past Expiry Date <input type="checkbox"/><br>Misidentified <input type="checkbox"/> |  | No Re-verification <input type="checkbox"/><br>Operator <input type="checkbox"/><br>Offset/Setup <input type="checkbox"/><br>Supplier <input type="checkbox"/><br>Training <input type="checkbox"/><br>Use for Testing <input type="checkbox"/><br>Poor Information <input type="checkbox"/><br>Rushing <input type="checkbox"/><br>Product Improvement <input type="checkbox"/><br>Process Improvement <input type="checkbox"/><br>Manufacturing Process <input type="checkbox"/><br>Past Due <input type="checkbox"/> |  | Pressure/Forced <input type="checkbox"/><br>Bending <input type="checkbox"/><br>Centre Not Concentric <input type="checkbox"/><br>Cracks <input type="checkbox"/><br>Crimp/Kink/Ripple/Wave <input type="checkbox"/><br>Cuffs <input type="checkbox"/><br>Crushing <input type="checkbox"/><br>Heat Treat <input type="checkbox"/><br>Wave/Twist in Tube <input type="checkbox"/><br>Marks/Chatter <input type="checkbox"/>   |  | Temperature/Cure <input type="checkbox"/><br>Set-up <input type="checkbox"/><br>BOM/Route <input type="checkbox"/><br>Broken/Damage/Defect <input type="checkbox"/><br>Inspection Incomplete/Unqualified <input type="checkbox"/><br>Contamination <input type="checkbox"/><br>Countersink <input type="checkbox"/><br>Cut Too Short <input type="checkbox"/><br>Instructions Incomplete/Unclear <input type="checkbox"/><br>Drill Holes <input type="checkbox"/> |                       | Power Loss/Surge <input type="checkbox"/><br>Folio/Program <input type="checkbox"/><br>Grain <input type="checkbox"/><br>Weld <input type="checkbox"/><br>Wrong Stock Pulled <input type="checkbox"/><br>Out of Sequence <input type="checkbox"/><br>Off-set <input type="checkbox"/><br>Mislabeled <input type="checkbox"/><br>Fit/Function <input type="checkbox"/><br>Misaligned/off center <input type="checkbox"/> |  | Positioned Wrong <input type="checkbox"/><br>Outside Dimensions <input type="checkbox"/><br>Over/Under tolerance <input type="checkbox"/><br>Part Incorrect <input type="checkbox"/><br>Part Lost/Missing <input type="checkbox"/><br>Part Moved <input type="checkbox"/><br>Drawing <input type="checkbox"/><br>Finish <input type="checkbox"/><br>Misread <input type="checkbox"/><br>Turning Sequence <input type="checkbox"/> |  |
| OTHER : _____   |  |   |  |   |  |   |                       |   |  |   |  |



**Work Order ID 151462****\*151462\***

Page 3

Tuesday, September 27, 2016 11:54:00 AM

Item ID: D350-748-203

Accept

**\*N900040100\***Setup Start **\*NS1\***

Revision ID:

Stop **\*NS2\***

Item Name: AS350 / AS355 Stainless Steel Aft Crosstube

Start Date: 9/27/2016 Start Qty: 1.00 **\*1\***

Cust Item ID:

Required Date: 10/12/2016 Req'd Qty: 1.00 **\*1\***

Customer:

Reference:

Approvals: Process Plan: \_\_\_\_\_ Date: \_\_\_\_\_ Tooling: \_\_\_\_\_ Date: \_\_\_\_\_

Run Start **\*NR1\***

QC: \_\_\_\_\_ Date: \_\_\_\_\_ SPC (Y/N): \_\_\_\_\_ Date: \_\_\_\_\_

Stop **\*NR2\***

| Sequence ID/<br>Work Center ID | Operation<br>Description                                                                            | Set Up/<br>Run Hours | Tool ID | Tool # | Plan<br>Code | Accept<br>Qty | Reject<br>Qty | Reject<br>Number | Insp.<br>Stamp |
|--------------------------------|---|----------------------|---------|--------|--------------|---------------|---------------|------------------|----------------|
| 130                            | Crosstubes                                                                                          | 0.00                 |         |        |              |               |               |                  |                |
| <b>*130*</b>                   |   |                      |         |        |              |               |               |                  |                |
| Crosstubes                     |   |                      |         |        |              |               |               |                  |                |
| Crosstubes                     |   |                      |         |        |              |               |               |                  |                |
|                                | <b>Memo</b>                                                                                         | 0.21                 |         |        |              |               |               |                  |                |
|                                | 2- Drill Tube as per Dwg D350-748-243 Using DT8876 Drill Jigs,<br>Set-up drill table as per QSI 010 |                      |         |        |              |               |               |                  |                |
|                                | 3 -Deburr                                                                                           |                      |         |        |              |               |               |                  |                |
|                                | 4- Engrave Part # and Batch # as per Dwg D350-748-243                                               |                      |         |        |              |               |               |                  |                |
|                                | 5-Remove all marks from tube within limits of D350-748-243                                          |                      |         |        |              |               |               |                  |                |
| 140                            | QC5- Inspect part completeness to step on W/O                                                       | 0.00                 |         |        |              |               |               |                  |                |
| <b>*140*</b>                   |   |                      |         |        |              |               |               |                  |                |
| QC                             |   |                      |         |        |              |               |               |                  |                |
| Quality Control                | <b>Memo</b>                                                                                         | 0.00                 |         |        |              |               |               |                  |                |

DAS  
38  
9-28

MAR 01 2017

DQA: \_\_\_\_\_ Date: \_\_\_\_\_



## WORK ORDER NON-CONFORMANCE / UPDATE

QA Closed: \_\_\_\_\_ Date: \_\_\_\_\_

Work Order update only ☐

|   |   |   |  |                                              |  |
|---|---|---|--|----------------------------------------------|--|
| Work Order: _____<br><br>Part No. _____<br><br>NCR No. _____   | <b>DISPOSITION</b><br><br>Rework <input type="checkbox"/><br>Scrap <input type="checkbox"/><br>Use-as-is <input type="checkbox"/><br>Suspected Unapproved <input type="checkbox"/> | <b>AGAINST DEPARTMENT/PROCESS</b><br><br><div style="display: flex; justify-content: space-between;"> <div>             Skid-tube <input type="checkbox"/><br/>             Machining <input type="checkbox"/><br/>             Thermoforming <input type="checkbox"/><br/>             Large Fab <input type="checkbox"/> </div> <div>             Cross tube <input type="checkbox"/><br/>             Small Fab <input type="checkbox"/><br/>             Finishing <input type="checkbox"/><br/>             Composite <input type="checkbox"/> </div> <div>             Water Jet <input type="checkbox"/><br/>             Prod. Eng. Coord. <input type="checkbox"/><br/>             Rec/Store/Packaging <input type="checkbox"/><br/>             Supplier <input type="checkbox"/> </div> <div>             Engineering <input type="checkbox"/><br/>             Quality <input type="checkbox"/><br/>             Other <input type="checkbox"/> </div> </div>   |  |                                              |  |
| Date : _____   | Step #: _____   | QTY Effective : _____   |  | MRB (QSI042) Approval                        |  |
| Description Work Order Deviation   |   | Disposition   |  | Completed By                                 |  |
|   |   |   |  | Lead hand / Supervisor Approval Verification |  |
|   |   |   |  | QC / QA Coordinator Approval                 |  |
|   |   |   |  |                                              |  |
| <b>Root Cause</b><br><div style="display: flex; justify-content: space-between;"> <div>             Environment <input type="checkbox"/><br/>             Design <input type="checkbox"/><br/>             Doc/Data <input type="checkbox"/><br/>             Equip/Tooling <input type="checkbox"/><br/>             Handling/Pre <input type="checkbox"/><br/>             Material <input type="checkbox"/><br/>             Internal Transport <input type="checkbox"/><br/>             Tribal Knowledge <input type="checkbox"/><br/>             LOA <input type="checkbox"/><br/>             Substation <input type="checkbox"/><br/>             Past Expiry Date <input type="checkbox"/><br/>             Misidentified <input type="checkbox"/> </div> <div>             No Re-verification <input type="checkbox"/><br/>             Operator <input type="checkbox"/><br/>             Offset/Setup <input type="checkbox"/><br/>             Supplier <input type="checkbox"/><br/>             Training <input type="checkbox"/><br/>             Use for Testing <input type="checkbox"/><br/>             Poor Information <input type="checkbox"/><br/>             Rushing <input type="checkbox"/><br/>             Product Improvement <input type="checkbox"/><br/>             Process Improvement <input type="checkbox"/><br/>             Manufacturing Process <input type="checkbox"/><br/>             Past Due <input type="checkbox"/> </div> </div> |   | <b>FAULT CATEGORY</b><br><div style="display: flex; justify-content: space-between;"> <div>             Pressure/Forced <input type="checkbox"/><br/>             Bending <input type="checkbox"/><br/>             Centre Not Concentric <input type="checkbox"/><br/>             Cracks <input type="checkbox"/><br/>             Crimp/Kink/Ripple/Wave <input type="checkbox"/><br/>             Cuffs <input type="checkbox"/><br/>             Crushing <input type="checkbox"/><br/>             Heat Treat <input type="checkbox"/><br/>             Wave/Twist in Tube <input type="checkbox"/><br/>             Marks/Chatter <input type="checkbox"/> </div> <div>             Temperature/Cure <input type="checkbox"/><br/>             Set-up <input type="checkbox"/><br/>             BOM/Route <input type="checkbox"/><br/>             Broken/Damage/Defect <input type="checkbox"/><br/>             Inspection Incomplete/Unqualified <input type="checkbox"/><br/>             Contamination <input type="checkbox"/><br/>             Countersink <input type="checkbox"/><br/>             Cut Too Short <input type="checkbox"/><br/>             Instructions Incomplete/Unclear <input type="checkbox"/><br/>             Drill Holes <input type="checkbox"/> </div> <div>             Power Loss/Surge <input type="checkbox"/><br/>             Folio/Program <input type="checkbox"/><br/>             Grain <input type="checkbox"/><br/>             Weld <input type="checkbox"/><br/>             Wrong Stock Pulled <input type="checkbox"/><br/>             Out of Sequence <input type="checkbox"/><br/>             Off-set <input type="checkbox"/><br/>             Mislabeled <input type="checkbox"/><br/>             Fit/Function <input type="checkbox"/><br/>             Misaligned/off center <input type="checkbox"/> </div> <div>             Positioned Wrong <input type="checkbox"/><br/>             Outside Dimensions <input type="checkbox"/><br/>             Over/Under tolerance <input type="checkbox"/><br/>             Part Incorrect <input type="checkbox"/><br/>             Part Lost/Missing <input type="checkbox"/><br/>             Part Moved <input type="checkbox"/><br/>             Drawing <input type="checkbox"/><br/>             Finish <input type="checkbox"/><br/>             Misread <input type="checkbox"/><br/>             Turning Sequence <input type="checkbox"/> </div> </div> |  |                                              |  |
| <input type="checkbox"/> OTHER : _____   |   |   |  |                                              |  |



**\*151462\***

Tuesday, September 27, 2016 11:54:00 AM

**\*N900040100\***

Setup Start \*NS1\*

Stop \*NS2\*

**Start Date:** 9/27/2016      **Start Qty:** 1.00      **\*1\***

**Cust Item ID:**

**Required Date:** 10/12/2016      **Req'd Qty:** 1.00      **\*1\***

**Customer:**

**Reference:**

**Approvals:**      **Process Plan:** \_\_\_\_\_      **Date:** \_\_\_\_\_      **Tooling:** \_\_\_\_\_      **Date:** \_\_\_\_\_

Run Start \*NR1\*

QC: \_\_\_\_\_ Date: \_\_\_\_\_ SPC (Y/N): \_\_\_\_\_ Date: \_\_\_\_\_

Stop **\*NR2\***

| Sequence ID/<br>Work Center ID | Operation<br>Description | Set Up/<br>Run Hours | Tool ID | Tool # | Plan<br>Code | Accept<br>Qty | Reject<br>Qty | Reject<br>Number | Insp.<br>Stamp |
|--------------------------------|--------------------------|----------------------|---------|--------|--------------|---------------|---------------|------------------|----------------|
|--------------------------------|--------------------------|----------------------|---------|--------|--------------|---------------|---------------|------------------|----------------|

|              |                                        |      |                    |
|--------------|----------------------------------------|------|--------------------|
| 174          | Outsource process - NDT per QSI038 4.1 | 0.00 |                    |
| <b>*174*</b> |                                        |      | <b>MAR 02 2017</b> |

**\*174\***

Outsource2

|             |      |
|-------------|------|
| <b>Memo</b> | 8.00 |
|-------------|------|

### Outsource process - NDT

ISSUE P/O TO ACCUREN: 35477

|     |                                            |      |  |
|-----|--------------------------------------------|------|--|
| 176 | Receive & Inspect for Damage & Mat'l Certs | 0.00 |  |
|-----|--------------------------------------------|------|--|

**\*176\***

### Packaging

|             |             |
|-------------|-------------|
| <b>Memo</b> | <b>0.00</b> |
|-------------|-------------|

## Packaging

|     |                                               |      |  |
|-----|-----------------------------------------------|------|--|
| 178 | QC5- Inspect part completeness to step on W/O | 0.00 |  |
|-----|-----------------------------------------------|------|--|

**\*178\***

OC

|             |      |
|-------------|------|
| <b>Memo</b> | 0.00 |
|-------------|------|

## Quality Control

DAS  
38  
9-89  
MAR 03 2017

DQA: \_\_\_\_\_ Date: \_\_\_\_\_



## WORK ORDER NON-CONFORMANCE / UPDATE

QA Closed: \_\_\_\_\_ Date: \_\_\_\_\_

Work Order update only ☐

|   |  |   |  |   |  |  |  |   |  |
|---|--|---|--|---|--|--|--|---|--|
| Work Order: _____<br><br>Part No. _____<br><br>NCR No. _____   |  | <b>DISPOSITION</b><br><br>Rework <input type="checkbox"/><br>Scrap <input type="checkbox"/><br>Use-as-is <input type="checkbox"/><br>Suspected Unapproved <input type="checkbox"/>   |  | <b>AGAINST DEPARTMENT/PROCESS</b><br><br><div style="display: flex; justify-content: space-between;"> <div>             Skid-tube <input type="checkbox"/><br/>             Machining <input type="checkbox"/><br/>             Thermoforming <input type="checkbox"/><br/>             Large Fab <input type="checkbox"/> </div> <div>             Cross tube <input type="checkbox"/><br/>             Small Fab <input type="checkbox"/><br/>             Finishing <input type="checkbox"/><br/>             Composite <input type="checkbox"/> </div> <div>             Water Jet <input type="checkbox"/><br/>             Prod. Eng. Coord. <input type="checkbox"/><br/>             Rec/Store/Packaging <input type="checkbox"/><br/>             Supplier <input type="checkbox"/> </div> <div>             Engineering <input type="checkbox"/><br/>             Quality <input type="checkbox"/><br/>             Other <input type="checkbox"/> </div> </div> |  |  |  |   |  |
| Date :   |  | Step #:   |  | QTY Effective :   |  |  |  | <b>MRB (QSI042) Approval</b><br><br>Completed By _____<br><br>Lead hand / Supervisor Approval Verification _____<br><br>QC / QA Coordinator Approval _____ |  |
| Description Work Order Deviation   |  |   |  | Disposition   |  |  |  |   |  |
|   |  |   |  |   |  |  |  |   |  |
|   |  |   |  |   |  |  |  |   |  |
| <b>Root Cause</b><br><br><div style="display: flex; justify-content: space-between;"> <div>             Environment <input type="checkbox"/><br/>             Design <input type="checkbox"/><br/>             Doc/Data <input type="checkbox"/><br/>             Equip/Tooling <input type="checkbox"/><br/>             Handling/Pre <input type="checkbox"/><br/>             Material <input type="checkbox"/><br/>             Internal Transport <input type="checkbox"/><br/>             Tribal Knowledge <input type="checkbox"/><br/>             LOA <input type="checkbox"/><br/>             Substation <input type="checkbox"/><br/>             Past Expiry Date <input type="checkbox"/><br/>             Misidentified <input type="checkbox"/> </div> <div>             No Re-verification <input type="checkbox"/><br/>             Operator <input type="checkbox"/><br/>             Offset/Setup <input type="checkbox"/><br/>             Supplier <input type="checkbox"/><br/>             Training <input type="checkbox"/><br/>             Use for Testing <input type="checkbox"/><br/>             Poor Information <input type="checkbox"/><br/>             Rushing <input type="checkbox"/><br/>             Product Improvement <input type="checkbox"/><br/>             Process Improvement <input type="checkbox"/><br/>             Manufacturing Process <input type="checkbox"/><br/>             Past Due <input type="checkbox"/> </div> </div> |  | <b>FAULT CATEGORY</b><br><br><div style="display: flex; justify-content: space-between;"> <div>             Pressure/Forced <input type="checkbox"/><br/>             Bending <input type="checkbox"/><br/>             Centre Not Concentric <input type="checkbox"/><br/>             Cracks <input type="checkbox"/><br/>             Crimp/Kink/Ripple/Wave <input type="checkbox"/><br/>             Cuffs <input type="checkbox"/><br/>             Crushing <input type="checkbox"/><br/>             Heat Treat <input type="checkbox"/><br/>             Wave/Twist in Tube <input type="checkbox"/><br/>             Marks/Chatter <input type="checkbox"/> </div> <div>             Temperature/Cure <input type="checkbox"/><br/>             Set-up <input type="checkbox"/><br/>             BOM/Route <input type="checkbox"/><br/>             Broken/Damage/Defect <input type="checkbox"/><br/>             Inspection Incomplete/Unqualified <input type="checkbox"/><br/>             Contamination <input type="checkbox"/><br/>             Countersink <input type="checkbox"/><br/>             Cut Too Short <input type="checkbox"/><br/>             Instructions Incomplete/Unclear <input type="checkbox"/><br/>             Drill Holes <input type="checkbox"/> </div> <div>             Power Loss/Surge <input type="checkbox"/><br/>             Folio/Program <input type="checkbox"/><br/>             Grain <input type="checkbox"/><br/>             Weld <input type="checkbox"/><br/>             Wrong Stock Pulled <input type="checkbox"/><br/>             Out of Sequence <input type="checkbox"/><br/>             Off-set <input type="checkbox"/><br/>             Mislabeled <input type="checkbox"/><br/>             Fit/Function <input type="checkbox"/><br/>             Misaligned/off center <input type="checkbox"/> </div> <div>             Positioned Wrong <input type="checkbox"/><br/>             Outside Dimensions <input type="checkbox"/><br/>             Over/Under tolerance <input type="checkbox"/><br/>             Part Incorrect <input type="checkbox"/><br/>             Part Lost/Missing <input type="checkbox"/><br/>             Part Moved <input type="checkbox"/><br/>             Drawing <input type="checkbox"/><br/>             Finish <input type="checkbox"/><br/>             Misread <input type="checkbox"/><br/>             Turning Sequence <input type="checkbox"/> </div> </div> |  |   |  |  |  |   |  |
|   |  | OTHER : <input type="checkbox"/>   |  |   |  |  |  |   |  |



**Work Order ID 151462****\*151462\***

Page 5

Tuesday, September 27, 2016 11:54:00 AM

Item ID: D350-748-203

Accept

**\*N900040100\***Setup Start **\*NS1\***

Revision ID:

Stop **\*NS2\***

Item Name: AS350 / AS355 Stainless Steel Aft Crosstube

Start Date: 9/27/2016 Start Qty: 1.00 **\*1\***

Cust Item ID:

Required Date: 10/12/2016 Req'd Qty: 1.00 **\*1\***

Customer:

Reference:

Approvals: Process Plan: \_\_\_\_\_ Date: \_\_\_\_\_ Tooling: \_\_\_\_\_ Date: \_\_\_\_\_

Run Start **\*NR1\***

QC: \_\_\_\_\_ Date: \_\_\_\_\_ SPC (Y/N): \_\_\_\_\_ Date: \_\_\_\_\_

Stop **\*NR2\***

| Sequence ID/<br>Work Center ID | Operation<br>Description                                                                              | Set Up/<br>Run Hours | Tool ID | Tool # | Plan<br>Code | Accept<br>Qty | Reject<br>Qty | Reject<br>Number | Insp.<br>Stamp |
|--------------------------------|---|----------------------|---------|--------|--------------|---------------|---------------|------------------|----------------|
| 180                            |   | 0.00                 |         |        |              |               |               |                  | DAS            |
| <b>*180*</b>                   | SprayPaint                                                                                            |                      |         |        |              | 1             |               |                  | 41             |
| SprayPaint                     |   |                      |         |        |              |               |               |                  | 9-89           |
| Spray Painting                 |   |                      |         |        |              |               |               |                  | 17-3-3         |
|                                | Memo                                                                                                  | 0.07                 |         |        |              |               |               |                  |                |
|                                | ***VERIFY BY <u>DAS</u> BATCH # TO MATCH W/O<br><u>151462</u>                                         |                      |         |        |              |               |               |                  |                |
|                                | ***VERIFY BY <u>41</u> PART # TO MATCH<br>W/O <u>151462</u> <u>9-89</u>                               |                      |         |        |              |               |               |                  |                |
|                                | ***MASK SCRIBE B# & P# AND VERIFY***                                                                  |                      |         |        |              |               |               |                  |                |
|                                | 1. Apply Axalta 13205S Cleaner inside and outside crosstube per QSI 005 4.1.4<br>BATCH: <u>132520</u> |                      |         |        |              |               |               |                  |                |
|                                | 2. Axalta 230S Metalok inside and outside crosstube per QSI 005 4.1.4<br>BATCH: <u>132474</u>         |                      |         |        |              |               |               |                  |                |
|                                | 3. Prime inside and outside crosstube per QSI 005 4.2<br>BATCH: <u>136615</u>                         |                      |         |        |              |               |               |                  |                |
|                                | 4. Paint outside of crosstube per QSI 005 4.2<br>BATCH: <u>136731</u>                                 |                      |         |        |              |               |               |                  |                |

DQA: \_\_\_\_\_ Date: \_\_\_\_\_

**WORK ORDER NON-CONFORMANCE / UPDATE**

QA Closed: \_\_\_\_\_ Date: \_\_\_\_\_

Work Order update only ☐

|   |   |   |  |                                              |  |
|---|---|---|--|----------------------------------------------|--|
| Work Order: _____<br><br>Part No. _____<br><br>NCR No. _____   | <b>DISPOSITION</b><br><br>Rework <input type="checkbox"/><br>Scrap <input type="checkbox"/><br>Use-as-is <input type="checkbox"/><br>Suspected Unapproved <input type="checkbox"/> | <b>AGAINST DEPARTMENT/PROCESS</b><br><br><div style="display: flex; justify-content: space-between;"> <div>           Skid-tube <input type="checkbox"/><br/>           Machining <input type="checkbox"/><br/>           Thermoforming <input type="checkbox"/><br/>           Large Fab <input type="checkbox"/> </div> <div>           Cross tube <input type="checkbox"/><br/>           Small Fab <input type="checkbox"/><br/>           Finishing <input type="checkbox"/><br/>           Composite <input type="checkbox"/> </div> <div>           Water Jet <input type="checkbox"/><br/>           Prod. Eng. Coord. <input type="checkbox"/><br/>           Rec/Store/Packaging <input type="checkbox"/><br/>           Supplier <input type="checkbox"/> </div> <div>           Engineering <input type="checkbox"/><br/>           Quality <input type="checkbox"/><br/>           Other <input type="checkbox"/> </div> </div>   |  |                                              |  |
| Date :   | Step #:   | QTY Effective :   |  | MRB (QSI042) Approval                        |  |
| Description Work Order Deviation   |   | Disposition   |  | Completed By                                 |  |
|   |   |   |  | Lead hand / Supervisor Approval Verification |  |
|   |   |   |  | QC / QA Coordinator Approval                 |  |
|   |   |   |  |                                              |  |
| <b>Root Cause</b><br><div style="display: flex; justify-content: space-between;"> <div>           Environment <input type="checkbox"/><br/>           Design <input type="checkbox"/><br/>           Doc/Data <input type="checkbox"/><br/>           Equip/Tooling <input type="checkbox"/><br/>           Handling/Pre <input type="checkbox"/><br/>           Material <input type="checkbox"/><br/>           Internal Transport <input type="checkbox"/><br/>           Tribal Knowledge <input type="checkbox"/><br/>           LOA <input type="checkbox"/><br/>           Substation <input type="checkbox"/><br/>           Past Expiry Date <input type="checkbox"/><br/>           Misidentified <input type="checkbox"/> </div> <div>           No Re-verification <input type="checkbox"/><br/>           Operator <input type="checkbox"/><br/>           Offset/Setup <input type="checkbox"/><br/>           Supplier <input type="checkbox"/><br/>           Training <input type="checkbox"/><br/>           Use for Testing <input type="checkbox"/><br/>           Poor Information <input type="checkbox"/><br/>           Rushing <input type="checkbox"/><br/>           Product Improvement <input type="checkbox"/><br/>           Process Improvement <input type="checkbox"/><br/>           Manufacturing Process <input type="checkbox"/><br/>           Past Due <input type="checkbox"/> </div> </div> |   | <b>FAULT CATEGORY</b><br><div style="display: flex; justify-content: space-between;"> <div>           Pressure/Forced <input type="checkbox"/><br/>           Bending <input type="checkbox"/><br/>           Centre Not Concentric <input type="checkbox"/><br/>           Cracks <input type="checkbox"/><br/>           Crimp/Kink/Ripple/Wave <input type="checkbox"/><br/>           Cuffs <input type="checkbox"/><br/>           Crushing <input type="checkbox"/><br/>           Heat Treat <input type="checkbox"/><br/>           Wave/Twist in Tube <input type="checkbox"/><br/>           Marks/Chatter <input type="checkbox"/> </div> <div>           Temperature/Cure <input type="checkbox"/><br/>           Set-up <input type="checkbox"/><br/>           BOM/Route <input type="checkbox"/><br/>           Broken/Damage/Defect <input type="checkbox"/><br/>           Inspection Incomplete/Unqualified <input type="checkbox"/><br/>           Contamination <input type="checkbox"/><br/>           Countersink <input type="checkbox"/><br/>           Cut Too Short <input type="checkbox"/><br/>           Instructions Incomplete/Unclear <input type="checkbox"/><br/>           Drill Holes <input type="checkbox"/> </div> <div>           Power Loss/Surge <input type="checkbox"/><br/>           Folio/Program <input type="checkbox"/><br/>           Grain <input type="checkbox"/><br/>           Weld <input type="checkbox"/><br/>           Wrong Stock Pulled <input type="checkbox"/><br/>           Out of Sequence <input type="checkbox"/><br/>           Off-set <input type="checkbox"/><br/>           Misabeled <input type="checkbox"/><br/>           Fit/Function <input type="checkbox"/><br/>           Misaligned/off center <input type="checkbox"/> </div> <div>           Positioned Wrong <input type="checkbox"/><br/>           Outside Dimensions <input type="checkbox"/><br/>           Over/Under tolerance <input type="checkbox"/><br/>           Part Incorrect <input type="checkbox"/><br/>           Part Lost/Missing <input type="checkbox"/><br/>           Part Moved <input type="checkbox"/><br/>           Drawing <input type="checkbox"/><br/>           Finish <input type="checkbox"/><br/>           Misread <input type="checkbox"/><br/>           Turning Sequence <input type="checkbox"/> </div> </div> |  |                                              |  |
| OTHER : <input type="checkbox"/>   |   |   |  |                                              |  |

**Work Order ID 151462****\*151462\***

Page 6

Tuesday, September 27, 2016 11:54:00 AM

Item ID: D350-748-203

Accept

**\*N900040100\***

Setup Start

**\*NS1\***

Revision ID:

Stop

**\*NS2\***

Item Name: AS350 / AS355 Stainless Steel Aft Crosstube

Start Date: 9/27/2016 Start Qty: 1.00

**\*1\***

Cust Item ID:

Required Date: 10/12/2016 Req'd Qty: 1.00

**\*1\***

Customer:

Reference:

Approvals: Process Plan: \_\_\_\_\_ Date: \_\_\_\_\_ Tooling: \_\_\_\_\_ Date: \_\_\_\_\_

Run Start

**\*NR1\***

QC: \_\_\_\_\_ Date: \_\_\_\_\_ SPC (Y/N): \_\_\_\_\_ Date: \_\_\_\_\_

Stop

**\*NR2\***

| Sequence ID/<br>Work Center ID | Operation<br>Description                            | Set Up/<br>Run Hours | Tool ID | Tool # | Plan<br>Code | Accept<br>Qty | Reject<br>Qty | Reject<br>Number | Insp.<br>Stamp |
|--------------------------------|-----------------------------------------------------|----------------------|---------|--------|--------------|---------------|---------------|------------------|----------------|
| 190                            | QC14- Inspect Spray Paint                           | 0.00                 |         |        |              |               |               |                  |                |
| <b>*190*</b>                   |                                                     |                      |         |        |              |               |               |                  |                |
| QC                             |                                                     | 0.00                 |         |        |              |               |               |                  |                |
| Quality Control                | Memo                                                |                      |         |        |              |               |               |                  |                |
|                                | Then, Wrap in plastic bag to protect from scratches |                      |         |        |              |               |               |                  |                |
|                                | ***VERIFY BY <u>38</u> BATCH # TO MATCH W/O         |                      |         |        |              |               |               |                  |                |
|                                | <u>151462</u> <u>38</u>                             |                      |         |        |              |               |               |                  |                |
|                                | ***VERIFY BY <u>38</u> PART # TO MATCH              |                      |         |        |              |               |               |                  |                |
|                                | W/O <u>151462</u> <u>38</u>                         |                      |         |        |              |               |               |                  |                |

DAS  
38  
MAR 03 2017



DQA: \_\_\_\_\_ Date: \_\_\_\_\_



## WORK ORDER NON-CONFORMANCE / UPDATE

QA Closed: \_\_\_\_\_ Date: \_\_\_\_\_

Work Order update only ☐

|   |  |   |  |   |  |  |  |   |  |
|---|--|---|--|---|--|--|--|---|--|
| Work Order: _____<br><br>Part No. _____<br><br>NCR No. _____   |  | <b>DISPOSITION</b><br><br>Rework <input type="checkbox"/><br>Scrap <input type="checkbox"/><br>Use-as-is <input type="checkbox"/><br>Suspected Unapproved <input type="checkbox"/>   |  | <b>AGAINST DEPARTMENT/PROCESS</b><br><br><div style="display: flex; justify-content: space-between;"> <div>           Skid-tube <input type="checkbox"/><br/>           Machining <input type="checkbox"/><br/>           Thermoforming <input type="checkbox"/><br/>           Large Fab <input type="checkbox"/> </div> <div>           Cross tube <input type="checkbox"/><br/>           Small Fab <input type="checkbox"/><br/>           Finishing <input type="checkbox"/><br/>           Composite <input type="checkbox"/> </div> <div>           Water Jet <input type="checkbox"/><br/>           Prod. Eng. Coord. <input type="checkbox"/><br/>           Rec/Store/Packaging <input type="checkbox"/><br/>           Supplier <input type="checkbox"/> </div> <div>           Engineering <input type="checkbox"/><br/>           Quality <input type="checkbox"/><br/>           Other <input type="checkbox"/> </div> </div> |  |  |  |   |  |
| Date :   |  | Step #:   |  | QTY Effective :   |  |  |  | MRB (QS1042) Approval<br><br><br>Completed By<br><br><br>Lead hand / Supervisor<br>Approval Verification<br><br><br>QC / QA Coordinator<br>Approval |  |
| Description Work Order Deviation   |  |   |  | Disposition   |  |  |  |   |  |
|   |  |   |  |   |  |  |  |   |  |
|   |  |   |  |   |  |  |  |   |  |
| <b>Root Cause</b><br><br><div style="display: flex; justify-content: space-between;"> <div>           Environment <input type="checkbox"/><br/>           Design <input type="checkbox"/><br/>           Doc/Data <input type="checkbox"/><br/>           Equip/Tooling <input type="checkbox"/><br/>           Handling/Pre <input type="checkbox"/><br/>           Material <input type="checkbox"/><br/>           Internal Transport <input type="checkbox"/><br/>           Tribal Knowledge <input type="checkbox"/><br/>           LOA <input type="checkbox"/><br/>           Substation <input type="checkbox"/><br/>           Past Expiry Date <input type="checkbox"/><br/>           Misidentified <input type="checkbox"/> </div> <div>           No Re-verification <input type="checkbox"/><br/>           Operator <input type="checkbox"/><br/>           Offset/Setup <input type="checkbox"/><br/>           Supplier <input type="checkbox"/><br/>           Training <input type="checkbox"/><br/>           Use for Testing <input type="checkbox"/><br/>           Poor Information <input type="checkbox"/><br/>           Rushing <input type="checkbox"/><br/>           Product Improvement <input type="checkbox"/><br/>           Process Improvement <input type="checkbox"/><br/>           Manufacturing Process <input type="checkbox"/><br/>           Past Due <input type="checkbox"/> </div> </div> |  | <b>FAULT CATEGORY</b><br><br><div style="display: flex; justify-content: space-between;"> <div>           Pressure/Forced <input type="checkbox"/><br/>           Bending <input type="checkbox"/><br/>           Centre Not Concentric <input type="checkbox"/><br/>           Cracks <input type="checkbox"/><br/>           Crimp/Kink/Ripple/Wave <input type="checkbox"/><br/>           Cuffs <input type="checkbox"/><br/>           Crushing <input type="checkbox"/><br/>           Heat Treat <input type="checkbox"/><br/>           Wave/Twist in Tube <input type="checkbox"/><br/>           Marks/Chatter <input type="checkbox"/> </div> <div>           Temperature/Cure <input type="checkbox"/><br/>           Set-up <input type="checkbox"/><br/>           BOM/Route <input type="checkbox"/><br/>           Broken/Damage/Defect <input type="checkbox"/><br/>           Inspection Incomplete/Unqualified <input type="checkbox"/><br/>           Contamination <input type="checkbox"/><br/>           Countersink <input type="checkbox"/><br/>           Cut Too Short <input type="checkbox"/><br/>           Instructions Incomplete/Unclear <input type="checkbox"/><br/>           Drill Holes <input type="checkbox"/> </div> <div>           Power Loss/Surge <input type="checkbox"/><br/>           Folio/Program <input type="checkbox"/><br/>           Grain <input type="checkbox"/><br/>           Weld <input type="checkbox"/><br/>           Wrong Stock Pulled <input type="checkbox"/><br/>           Out of Sequence <input type="checkbox"/><br/>           Off-set <input type="checkbox"/><br/>           Misabeled <input type="checkbox"/><br/>           Fit/Function <input type="checkbox"/><br/>           Misaligned/off center <input type="checkbox"/> </div> <div>           Positioned Wrong <input type="checkbox"/><br/>           Outside Dimensions <input type="checkbox"/><br/>           Over/Under tolerance <input type="checkbox"/><br/>           Part Incorrect <input type="checkbox"/><br/>           Part Lost/Missing <input type="checkbox"/><br/>           Part Moved <input type="checkbox"/><br/>           Drawing <input type="checkbox"/><br/>           Finish <input type="checkbox"/><br/>           Misread <input type="checkbox"/><br/>           Turning Sequence <input type="checkbox"/> </div> </div> |  |   |  |  |  |   |  |
|   |  | OTHER :   |  |   |  |  |  |   |  |

**Work Order ID 151462**

Tuesday, September 27, 2016 11:54:00 AM

**\*151462\***

Page 7

Item ID: D350-748-203

Accept

**\*N900040100\***

Setup Start

**\*NS1\***

Revision ID:

Stop

**\*NS2\***

Item Name: AS350 / AS355 Stainless Steel Aft Crosstube

Start Date: 9/27/2016 Start Qty: 1.00

**\*1\***

Cust Item ID:

Required Date: 10/12/2016 Req'd Qty: 1.00

**\*1\***

Customer:

Reference:

Approvals: Process Plan: \_\_\_\_\_ Date: \_\_\_\_\_ Tooling: \_\_\_\_\_ Date: \_\_\_\_\_

Run Start

**\*NR1\***

QC: \_\_\_\_\_ Date: \_\_\_\_\_ SPC (Y/N): \_\_\_\_\_ Date: \_\_\_\_\_

Stop

**\*NR2\***

| Sequence ID/<br>Work Center ID | Operation<br>Description | Set Up/<br>Run Hours | Tool ID | Tool # | Plan<br>Code | Accept<br>Qty | Reject<br>Qty | Reject<br>Number | Insp.<br>Stamp |
|--------------------------------|--------------------------|----------------------|---------|--------|--------------|---------------|---------------|------------------|----------------|
|--------------------------------|--------------------------|----------------------|---------|--------|--------------|---------------|---------------|------------------|----------------|

200

0.00

**\*200\***

Crosstubes

Crosstubes

Memo

0.09

Crosstubes

INSTALL GROUND WIRE INSERT, THEN INSERT SCREW AND WASHER

\*\*\*LIMIT AIR PRESSURE TO 50 PSI WHEN INSTALLING AETC-1032  
INSERT AND ONLY EXPAND INSERT ONCE\*\*\*1-Abrade mating surfaces of support and crosstube with 180 grit sandpaper,  
clean the area with MEK or equivalent as per dwg

2-Install supports with Proseal 890 per D350-748-243 and QSI 015

A/R Proseal 890 Batch: 136665  
EXP: 8/173-Install supports clamps Using Dt8876 as per Dwg D350-748-243, Torque to  
60-80 IN-LBS.

PROSEAL CURE TIME 72 HOURS:

Start: 17-03-05Finish: 17-03-08

DAS

41

0-80

17-3-7

DQA: \_\_\_\_\_ Date: \_\_\_\_\_

## WORK ORDER NON-CONFORMANCE / UPDATE



QA Closed: \_\_\_\_\_ Date: \_\_\_\_\_

Work Order update only ☐

|   |  |   |  |   |  |  |  |   |  |
|---|--|---|--|---|--|--|--|---|--|
| Work Order: _____<br><br>Part No. _____<br><br>NCR No. _____   |  | <b>DISPOSITION</b><br><br>Rework <input type="checkbox"/><br>Scrap <input type="checkbox"/><br>Use-as-is <input type="checkbox"/><br>Suspected Unapproved <input type="checkbox"/>   |  | <b>AGAINST DEPARTMENT/PROCESS</b><br><br><div style="display: flex; justify-content: space-between;"> <div>           Skid-tube <input type="checkbox"/><br/>           Machining <input type="checkbox"/><br/>           Thermoforming <input type="checkbox"/><br/>           Large Fab <input type="checkbox"/> </div> <div>           Cross tube <input type="checkbox"/><br/>           Small Fab <input type="checkbox"/><br/>           Finishing <input type="checkbox"/><br/>           Composite <input type="checkbox"/> </div> <div>           Water Jet <input type="checkbox"/><br/>           Prod. Eng. Coord. <input type="checkbox"/><br/>           Rec/Store/Packaging <input type="checkbox"/><br/>           Supplier <input type="checkbox"/> </div> <div>           Engineering <input type="checkbox"/><br/>           Quality <input type="checkbox"/><br/>           Other <input type="checkbox"/> </div> </div> |  |  |  |   |  |
| Date :   |  | Step #:   |  | QTY Effective :   |  |  |  | MRB (QS1042) Approval<br><br><br>Completed By<br><br><br>Lead hand / Supervisor<br>Approval Verification<br><br><br>QC / QA Coordinator<br>Approval |  |
| Description Work Order Deviation   |  |   |  | Disposition   |  |  |  |   |  |
|   |  |   |  |   |  |  |  |   |  |
|   |  |   |  |   |  |  |  |   |  |
| <b>Root Cause</b><br><br><div style="display: flex; justify-content: space-between;"> <div>           Environment <input type="checkbox"/><br/>           Design <input type="checkbox"/><br/>           Doc/Data <input type="checkbox"/><br/>           Equip/Tooling <input type="checkbox"/><br/>           Handling/Pre <input type="checkbox"/><br/>           Material <input type="checkbox"/><br/>           Internal Transport <input type="checkbox"/><br/>           Tribal Knowledge <input type="checkbox"/><br/>           LOA <input type="checkbox"/><br/>           Substation <input type="checkbox"/><br/>           Past Expiry Date <input type="checkbox"/><br/>           Misidentified <input type="checkbox"/> </div> <div>           No Re-verification <input type="checkbox"/><br/>           Operator <input type="checkbox"/><br/>           Offset/Setup <input type="checkbox"/><br/>           Supplier <input type="checkbox"/><br/>           Training <input type="checkbox"/><br/>           Use for Testing <input type="checkbox"/><br/>           Poor Information <input type="checkbox"/><br/>           Rushing <input type="checkbox"/><br/>           Product Improvement <input type="checkbox"/><br/>           Process Improvement <input type="checkbox"/><br/>           Manufacturing Process <input type="checkbox"/><br/>           Past Due <input type="checkbox"/> </div> </div> |  | <b>FAULT CATEGORY</b><br><br><div style="display: flex; justify-content: space-between;"> <div>           Pressure/Forced <input type="checkbox"/><br/>           Bending <input type="checkbox"/><br/>           Centre Not Concentric <input type="checkbox"/><br/>           Cracks <input type="checkbox"/><br/>           Crimp/Kink/Ripple/Wave <input type="checkbox"/><br/>           Cuffs <input type="checkbox"/><br/>           Crushing <input type="checkbox"/><br/>           Heat Treat <input type="checkbox"/><br/>           Wave/Twist in Tube <input type="checkbox"/><br/>           Marks/Chatter <input type="checkbox"/> </div> <div>           Temperature/Cure <input type="checkbox"/><br/>           Set-up <input type="checkbox"/><br/>           BOM/Route <input type="checkbox"/><br/>           Broken/Damage/Defect <input type="checkbox"/><br/>           Inspection Incomplete/Unqualified <input type="checkbox"/><br/>           Contamination <input type="checkbox"/><br/>           Countersink <input type="checkbox"/><br/>           Cut Too Short <input type="checkbox"/><br/>           Instructions Incomplete/Unclear <input type="checkbox"/><br/>           Drill Holes <input type="checkbox"/> </div> <div>           Power Loss/Surge <input type="checkbox"/><br/>           Folio/Program <input type="checkbox"/><br/>           Grain <input type="checkbox"/><br/>           Weld <input type="checkbox"/><br/>           Wrong Stock Pulled <input type="checkbox"/><br/>           Out of Sequence <input type="checkbox"/><br/>           Off-set <input type="checkbox"/><br/>           Misabeled <input type="checkbox"/><br/>           Fit/Function <input type="checkbox"/><br/>           Misaligned/off center <input type="checkbox"/> </div> <div>           Positioned Wrong <input type="checkbox"/><br/>           Outside Dimensions <input type="checkbox"/><br/>           Over/Under tolerance <input type="checkbox"/><br/>           Part Incorrect <input type="checkbox"/><br/>           Part Lost/Missing <input type="checkbox"/><br/>           Part Moved <input type="checkbox"/><br/>           Drawing <input type="checkbox"/><br/>           Finish <input type="checkbox"/><br/>           Misread <input type="checkbox"/><br/>           Turning Sequence <input type="checkbox"/> </div> </div> |  |   |  |  |  |   |  |
|   |  | OTHER : <input type="checkbox"/>   |  |   |  |  |  |   |  |



**\*151462\***

Tuesday, September 27, 2016 11:54:00 AM

**\*N900040100\***

Setup Start \*NS1\*

Stop \*NS2\*

**Start Date:** 9/27/2016      **Start Qty:** 1.00      **\*1\***

**Cust Item ID:**

**Required Date:** 10/12/2016      **Req'd Qty:** 1.00      **\*1\***

**Customer:**

**Reference:**

Run Start \*NR1\*

**Approvals:**      **Process Plan:**      **Date:**      **Tooling:**      **Date:**

Stop \*NR2\*

QC: \_\_\_\_\_ Date: \_\_\_\_\_ SPC (Y/N): \_\_\_\_\_ Date: \_\_\_\_\_

**Insp.  
Stamp**

0.00

**\*210\***

0.00

QC

## Quality Control

## Memo

\*\*\*RE-CHECK TORQUE ON CLAMP AFTER PROSEAL HAS CURED FOR 72HOURS AS PER DWG.\*\*\*

\*\*\*VERIFY BY D-399 BATCH # TO MATCH W/O

\*\*\*VERIFY BY:                      PART # TO MATCH                     

W/O 151462

220

## Pick Kit

0.00

**\*220\***

### Packaging

## Memo

0.00

### Packaging

DQA: \_\_\_\_\_ Date: \_\_\_\_\_



## WORK ORDER NON-CONFORMANCE / UPDATE

QA Closed: \_\_\_\_\_ Date: \_\_\_\_\_

Work Order update only ☐

|   |   |   |  |                                              |  |
|---|---|---|--|----------------------------------------------|--|
| Work Order: _____<br><br>Part No. _____<br><br>NCR No. _____   | <b>DISPOSITION</b><br><br>Rework <input type="checkbox"/><br>Scrap <input type="checkbox"/><br>Use-as-is <input type="checkbox"/><br>Suspected Unapproved <input type="checkbox"/> | <b>AGAINST DEPARTMENT/PROCESS</b><br><br><div style="display: flex; justify-content: space-between;"> <div>           Skid-tube <input type="checkbox"/><br/>           Machining <input type="checkbox"/><br/>           Thermoforming <input type="checkbox"/><br/>           Large Fab <input type="checkbox"/> </div> <div>           Cross tube <input type="checkbox"/><br/>           Small Fab <input type="checkbox"/><br/>           Finishing <input type="checkbox"/><br/>           Composite <input type="checkbox"/> </div> <div>           Water Jet <input type="checkbox"/><br/>           Prod. Eng. Coord. <input type="checkbox"/><br/>           Rec/Store/Packaging <input type="checkbox"/><br/>           Supplier <input type="checkbox"/> </div> <div>           Engineering <input type="checkbox"/><br/>           Quality <input type="checkbox"/><br/>           Other <input type="checkbox"/> </div> </div>   |  |                                              |  |
| Date :   | Step #:   | QTY Effective :   |  | MRB (QSI042) Approval                        |  |
| Description Work Order Deviation   |   | Disposition   |  | Completed By                                 |  |
|   |   |   |  | Lead hand / Supervisor Approval Verification |  |
|   |   |   |  | QC / QA Coordinator Approval                 |  |
|   |   |   |  |                                              |  |
| <b>Root Cause</b><br><div style="display: flex; justify-content: space-between;"> <div>           Environment <input type="checkbox"/><br/>           Design <input type="checkbox"/><br/>           Doc/Data <input type="checkbox"/><br/>           Equip/Tooling <input type="checkbox"/><br/>           Handling/Pre <input type="checkbox"/><br/>           Material <input type="checkbox"/><br/>           Internal Transport <input type="checkbox"/><br/>           Tribal Knowledge <input type="checkbox"/><br/>           LOA <input type="checkbox"/><br/>           Substation <input type="checkbox"/><br/>           Past Expiry Date <input type="checkbox"/><br/>           Misidentified <input type="checkbox"/> </div> <div>           No Re-verification <input type="checkbox"/><br/>           Operator <input type="checkbox"/><br/>           Offset/Setup <input type="checkbox"/><br/>           Supplier <input type="checkbox"/><br/>           Training <input type="checkbox"/><br/>           Use for Testing <input type="checkbox"/><br/>           Poor Information <input type="checkbox"/><br/>           Rushing <input type="checkbox"/><br/>           Product Improvement <input type="checkbox"/><br/>           Process Improvement <input type="checkbox"/><br/>           Manufacturing Process <input type="checkbox"/><br/>           Past Due <input type="checkbox"/> </div> </div> |   | <b>FAULT CATEGORY</b><br><div style="display: flex; justify-content: space-between;"> <div>           Pressure/Forced <input type="checkbox"/><br/>           Bending <input type="checkbox"/><br/>           Centre Not Concentric <input type="checkbox"/><br/>           Cracks <input type="checkbox"/><br/>           Crimp/Kink/Ripple/Wave <input type="checkbox"/><br/>           Cuffs <input type="checkbox"/><br/>           Crushing <input type="checkbox"/><br/>           Heat Treat <input type="checkbox"/><br/>           Wave/Twist in Tube <input type="checkbox"/><br/>           Marks/Chatter <input type="checkbox"/> </div> <div>           Temperature/Cure <input type="checkbox"/><br/>           Set-up <input type="checkbox"/><br/>           BOM/Route <input type="checkbox"/><br/>           Broken/Damage/Defect <input type="checkbox"/><br/>           Inspection Incomplete/Unqualified <input type="checkbox"/><br/>           Contamination <input type="checkbox"/><br/>           Countersink <input type="checkbox"/><br/>           Cut Too Short <input type="checkbox"/><br/>           Instructions Incomplete/Unclear <input type="checkbox"/><br/>           Drill Holes <input type="checkbox"/> </div> <div>           Power Loss/Surge <input type="checkbox"/><br/>           Folio/Program <input type="checkbox"/><br/>           Grain <input type="checkbox"/><br/>           Weld <input type="checkbox"/><br/>           Wrong Stock Pulled <input type="checkbox"/><br/>           Out of Sequence <input type="checkbox"/><br/>           Off-set <input type="checkbox"/><br/>           Mislabeled <input type="checkbox"/><br/>           Fit/Function <input type="checkbox"/><br/>           Misaligned/off center <input type="checkbox"/> </div> <div>           Positioned Wrong <input type="checkbox"/><br/>           Outside Dimensions <input type="checkbox"/><br/>           Over/Under tolerance <input type="checkbox"/><br/>           Part Incorrect <input type="checkbox"/><br/>           Part Lost/Missing <input type="checkbox"/><br/>           Part Moved <input type="checkbox"/><br/>           Drawing <input type="checkbox"/><br/>           Finish <input type="checkbox"/><br/>           Misread <input type="checkbox"/><br/>           Turning Sequence <input type="checkbox"/> </div> </div> |  |                                              |  |
| OTHER : <input type="checkbox"/>   |   |   |  |                                              |  |

**Work Order ID 151462**

Tuesday, September 27, 2016 11:54:00 AM

**\*151462\***

Page 9

Item ID: D350-748-203

Accept

**\*N900040100\***

Setup Start

**\*NS1\***

Revision ID:

Stop

**\*NS2\***

Item Name: AS350 / AS355 Stainless Steel Aft Crosstube

Start Date: 9/27/2016 Start Qty: 1.00

**\*1\***

Cust Item ID:

Required Date: 10/12/2016 Req'd Qty: 1.00

**\*1\***

Customer:

Reference:

Approvals:

Process Plan:

Date:

Tooling:

Date:

Run Start

**\*NR1\***

QC:

Date:

SPC (Y/N):

Date:

Stop

**\*NR2\***

| Sequence ID/<br>Work Center ID | Operation<br>Description                              | Set Up/<br>Run Hours | Tool ID | Tool # | Plan<br>Code | Accept<br>Qty | Reject<br>Qty | Reject<br>Number | Insp.<br>Stamp |
|--------------------------------|-------------------------------------------------------|----------------------|---------|--------|--------------|---------------|---------------|------------------|----------------|
| 230                            | QC4- 100% Inspect kits for completeness               | 0.00                 |         |        |              |               |               |                  |                |
| <b>*230*</b>                   |                                                       |                      |         |        |              |               |               |                  |                |
| QC                             | Memo                                                  | 0.00                 |         |        |              |               |               |                  |                |
| Quality Control                | ***VERIFY BY <b>DAS 27</b> BATCH # TO MATCH W/O       |                      |         |        |              |               |               |                  |                |
|                                | <b>MAR 09 2017</b> <b>DAS 27</b> <b>9-89</b>          |                      |         |        |              |               |               |                  |                |
|                                | ***VERIFY BY <b>DAS 27</b> PART # TO MATCH            |                      |         |        |              |               |               |                  |                |
|                                | W/O <b>MAR 09 2017</b> <b>DAS 27</b> <b>9-89</b>      |                      |         |        |              |               |               |                  |                |
| 240                            |                                                       | 0.00                 |         |        |              |               |               |                  |                |
| <b>*240*</b>                   |                                                       |                      |         |        |              |               |               |                  |                |
| Packaging                      | Packaging                                             |                      |         |        |              |               |               |                  |                |
| Packaging                      | Memo                                                  | 0.00                 |         |        |              |               |               |                  |                |
| Packaging                      | Identify and pack for shipping as per PPPD350-748-203 |                      |         |        |              |               |               |                  |                |
|                                | Location: <b>fg 035</b>                               |                      |         |        |              |               |               |                  |                |
|                                | PPP Rev:                                              |                      |         |        |              |               |               |                  |                |
| 250                            | QC21- Final Inspection - Work Order Release           | 0.00                 |         |        |              |               |               |                  |                |
| <b>*250*</b>                   |                                                       |                      |         |        |              |               |               |                  |                |
| QC                             | Memo                                                  | 0.00                 |         |        |              |               |               |                  |                |
| Quality Control                |                                                       |                      |         |        |              |               |               |                  |                |

**DAS 27**  
**9-89**  
**MAR 09 2017****DAS 27**  
**9-89**  
**MAR 09 2017****DAS 21**  
**9-89**  
**MAR 09 2017****DAS 21**  
**9-89**  
**MAR 09 2017**



DQA: \_\_\_\_\_ Date: \_\_\_\_\_

**WORK ORDER NON-CONFORMANCE / UPDATE**

QA Closed: \_\_\_\_\_ Date: \_\_\_\_\_

Work Order update only ☐

|   |   |   |  |                                              |  |
|---|---|---|--|----------------------------------------------|--|
| Work Order: _____<br><br>Part No. _____<br><br>NCR No. _____   | <b>DISPOSITION</b><br><br>Rework <input type="checkbox"/><br>Scrap <input type="checkbox"/><br>Use-as-is <input type="checkbox"/><br>Suspected Unapproved <input type="checkbox"/> | <b>AGAINST DEPARTMENT/PROCESS</b><br><br><div style="display: flex; justify-content: space-between;"> <div>           Skid-tube <input type="checkbox"/><br/>           Machining <input type="checkbox"/><br/>           Thermoforming <input type="checkbox"/><br/>           Large Fab <input type="checkbox"/> </div> <div>           Cross tube <input type="checkbox"/><br/>           Small Fab <input type="checkbox"/><br/>           Finishing <input type="checkbox"/><br/>           Composite <input type="checkbox"/> </div> <div>           Water Jet <input type="checkbox"/><br/>           Prod. Eng. Coord. <input type="checkbox"/><br/>           Rec/Store/Packaging <input type="checkbox"/><br/>           Supplier <input type="checkbox"/> </div> <div>           Engineering <input type="checkbox"/><br/>           Quality <input type="checkbox"/><br/>           Other <input type="checkbox"/> </div> </div>   |  |                                              |  |
| Date :   | Step #:   | QTY Effective :   |  | MRB (QSI042) Approval                        |  |
| Description Work Order Deviation   |   | Disposition   |  | Completed By                                 |  |
| <div style="position: absolute; top: 40%; left: 30%; color: blue; font-size: 1.2em;">             800<br/>31<br/>700<br/><br/>             300<br/>31<br/>000           </div>   |   | <div style="position: absolute; top: 30%; left: 70%; color: blue; font-size: 1.2em;">             800<br/>31<br/>700<br/><br/>             300<br/>31<br/>000           </div>   |  | Lead hand / Supervisor Approval Verification |  |
|   |   |   |  | QC / QA Coordinator Approval                 |  |
|   |   |   |  |                                              |  |
| <b>Root Cause</b><br><div style="display: flex; justify-content: space-between;"> <div>           Environment <input type="checkbox"/><br/>           Design <input type="checkbox"/><br/>           Doc/Data <input type="checkbox"/><br/>           Equip/Tooling <input type="checkbox"/><br/>           Handling/Pre <input type="checkbox"/><br/>           Material <input type="checkbox"/><br/>           Internal Transport <input type="checkbox"/><br/>           Tribal Knowledge <input type="checkbox"/><br/>           LOA <input type="checkbox"/><br/>           Substation <input type="checkbox"/><br/>           Past Expiry Date <input type="checkbox"/><br/>           Misidentified <input type="checkbox"/> </div> <div>           No Re-verification <input type="checkbox"/><br/>           Operator <input type="checkbox"/><br/>           Offset/Setup <input type="checkbox"/><br/>           Supplier <input type="checkbox"/><br/>           Training <input type="checkbox"/><br/>           Use for Testing <input type="checkbox"/><br/>           Poor Information <input type="checkbox"/><br/>           Rushing <input type="checkbox"/><br/>           Product Improvement <input type="checkbox"/><br/>           Process Improvement <input type="checkbox"/><br/>           Manufacturing Process <input type="checkbox"/><br/>           Past Due <input type="checkbox"/> </div> </div> |   | <b>FAULT CATEGORY</b><br><div style="display: flex; justify-content: space-between;"> <div>           Pressure/Forced <input type="checkbox"/><br/>           Bending <input type="checkbox"/><br/>           Centre Not Concentric <input type="checkbox"/><br/>           Cracks <input type="checkbox"/><br/>           Crimp/Kink/Ripple/Wave <input type="checkbox"/><br/>           Cuffs <input type="checkbox"/><br/>           Crushing <input type="checkbox"/><br/>           Heat Treat <input type="checkbox"/><br/>           Wave/Twist in Tube <input type="checkbox"/><br/>           Marks/Chatter <input type="checkbox"/> </div> <div>           Temperature/Cure <input type="checkbox"/><br/>           Set-up <input type="checkbox"/><br/>           BOM/Route <input type="checkbox"/><br/>           Broken/Damage/Defect <input type="checkbox"/><br/>           Inspection Incomplete/Unqualified <input type="checkbox"/><br/>           Contamination <input type="checkbox"/><br/>           Countersink <input type="checkbox"/><br/>           Cut Too Short <input type="checkbox"/><br/>           Instructions Incomplete/Unclear <input type="checkbox"/><br/>           Drill Holes <input type="checkbox"/> </div> <div>           Power Loss/Surge <input type="checkbox"/><br/>           Folio/Program <input type="checkbox"/><br/>           Grain <input type="checkbox"/><br/>           Weld <input type="checkbox"/><br/>           Wrong Stock Pulled <input type="checkbox"/><br/>           Out of Sequence <input type="checkbox"/><br/>           Off-set <input type="checkbox"/><br/>           Mislabeled <input type="checkbox"/><br/>           Fit/Function <input type="checkbox"/><br/>           Misaligned/off center <input type="checkbox"/> </div> <div>           Positioned Wrong <input type="checkbox"/><br/>           Outside Dimensions <input type="checkbox"/><br/>           Over/Under tolerance <input type="checkbox"/><br/>           Part Incorrect <input type="checkbox"/><br/>           Part Lost/Missing <input type="checkbox"/><br/>           Part Moved <input type="checkbox"/><br/>           Drawing <input type="checkbox"/><br/>           Finish <input type="checkbox"/><br/>           Misread <input type="checkbox"/><br/>           Turning Sequence <input type="checkbox"/> </div> </div> |  |                                              |  |
| OTHER : <input type="checkbox"/>   |   |   |  |                                              |  |

# Picklist Print

Tuesday, September 27, 2016 11:53:59 AM

Page 1  
16

Work Order ID: 151462

**\*151462\***

Parent Item: D350-748-203

**\*D350-748-203\***

Parent Item Name: AS350 / AS355 Stainless Steel Aft Crosstube

Start Date: 9/27/2016

Required Date: 10/12/2016

Start Qty: 1.00

Required Qty: 1.00

Comments: IPP REV:A 15.03.23 NEW ISSUE DD VERF:JLM

| Component Item ID/<br>Item Name | Replacement<br>Item ID | Mfg/<br>Purch | Bin<br>Item | Primary<br>Location | Last<br>Location | Route<br>Seq ID | Unit of<br>Measure | Qty on<br>Hand | Qty per Kit | Total<br>Qty | Qty<br>Issued | Date<br>Issued | Status |
|---------------------------------|------------------------|---------------|-------------|---------------------|------------------|-----------------|--------------------|----------------|-------------|--------------|---------------|----------------|--------|
|---------------------------------|------------------------|---------------|-------------|---------------------|------------------|-----------------|--------------------|----------------|-------------|--------------|---------------|----------------|--------|

D350-748-243TRN

Manufactured No

Each 3.0000

**\*D350-748-243TRN\***

Crosstube Installation, High Aft

BH2455

\*\*

1  
JW 17-02-22

Location

Loc Qty

Loc Code

LG003

3

143641

1

144979

1

144980

1

D3502-1

Manufactured No

Each 38.0000

**\*D3502-1\***

Support

\*\*

DAS  
41  
9-89

17-3-7

Location

Loc Qty

Loc Code

LG052

38

150010

38

2

D5123-7

Manufactured No

Each 26.0000

**\*D5123-7\***

Clamp Cushion

\*\*

DAS  
41  
9-89

17-3-7

Location

Loc Qty

Loc Code

LG054

26

139042

26

2

AETC-1032

Purchased No

Each 21.0000

**\*AETC-1032\***

Insert

\*\*

17-03-05

Location

Loc Qty

Loc Code

LG050

19

m133732

19

ST547

2

m133002

2

DQA: \_\_\_\_\_ Date: \_\_\_\_\_

## WORK ORDER NON-CONFORMANCE / UPDATE



QA Closed: \_\_\_\_\_ Date: \_\_\_\_\_

Work Order update only ☐

| |
|---|
| Work Order: _____<br><br>Part No. _____<br><br>NCR No. _____ |                                             | <b>DISPOSITION</b><br><br>Rework <input type="checkbox"/><br>Scrap <input type="checkbox"/><br>Use-as-is <input type="checkbox"/><br>Suspected Unapproved <input type="checkbox"/> |                                           | <b>AGAINST DEPARTMENT/PROCESS</b><br><br><div style="display: flex; justify-content: space-between;"> <div>             Skid-tube <input type="checkbox"/><br/>             Machining <input type="checkbox"/><br/>             Thermoforming <input type="checkbox"/><br/>             Large Fab <input type="checkbox"/> </div> <div>             Cross tube <input type="checkbox"/><br/>             Small Fab <input type="checkbox"/><br/>             Finishing <input type="checkbox"/><br/>             Composite <input type="checkbox"/> </div> <div>             Water Jet <input type="checkbox"/><br/>             Prod. Eng. Coord. <input type="checkbox"/><br/>             Rec/Store/Packaging <input type="checkbox"/><br/>             Supplier <input type="checkbox"/> </div> <div>             Engineering <input type="checkbox"/><br/>             Quality <input type="checkbox"/><br/>             Other <input type="checkbox"/> </div> </div> | |
| Date :                                                       |                                             | Step #:   |                                           | QTY Effective :   |                                           |                                 |                                   | MRB (QS1042) Approval                                                                                              | |
| Description Work Order Deviation                             |                                             |   |                                           | Disposition   |                                           |                                 |                                   | Completed By<br><br><br>Lead hand / Supervisor<br>Approval Verification<br><br><br>QC / QA Coordinator<br>Approval | |
| |
| |
| Root Cause                                                   |                                             | FAULT CATEGORY   | |
| Environment <input type="checkbox"/>                         | No Re-verification <input type="checkbox"/> | Pressure/Forced <input type="checkbox"/>   | Temperature/Cure <input type="checkbox"/> | Power Loss/Surge <input type="checkbox"/>   | Positioned Wrong <input type="checkbox"/> | Design <input type="checkbox"/> | Operator <input type="checkbox"/> | Bending <input type="checkbox"/>                                                                                   | Set-up <input type="checkbox"/> | Folio/Program <input type="checkbox"/> | Outside Dimensions <input type="checkbox"/> | Doc/Data <input type="checkbox"/> | Offset/Setup <input type="checkbox"/> | Centre Not Concentric <input type="checkbox"/> | BOM/Route <input type="checkbox"/> | Grain <input type="checkbox"/> | Over/Under tolerance <input type="checkbox"/> | Equip/Tooling <input type="checkbox"/> | Supplier <input type="checkbox"/> | Cracks <input type="checkbox"/> | Broken/Damage/Defect <input type="checkbox"/> | Weld <input type="checkbox"/> | Part Incorrect <input type="checkbox"/> | Handling/Pre <input type="checkbox"/> | Training <input type="checkbox"/> | Crimp/Kink/Ripple/Wave <input type="checkbox"/> | Inspection Incomplete/Unqualified <input type="checkbox"/> | Wrong Stock Pulled <input type="checkbox"/> | Part Lost/Missing <input type="checkbox"/> | Material <input type="checkbox"/> | Use for Testing <input type="checkbox"/> | Cuffs <input type="checkbox"/> | Contamination <input type="checkbox"/> | Out of Sequence <input type="checkbox"/> | Part Moved <input type="checkbox"/> | Internal Transport <input type="checkbox"/> | Poor Information <input type="checkbox"/> | Crushing <input type="checkbox"/> | Countersink <input type="checkbox"/> | Off-set <input type="checkbox"/> | Drawing <input type="checkbox"/> | Tribal Knowledge <input type="checkbox"/> | Rushing <input type="checkbox"/> | Heat Treat <input type="checkbox"/> | Cut Too Short <input type="checkbox"/> | Mislabeled <input type="checkbox"/> | Finish <input type="checkbox"/> | LOA <input type="checkbox"/> | Product Improvement <input type="checkbox"/> | Wave/Twist in Tube <input type="checkbox"/> | Instructions Incomplete/Unclear <input type="checkbox"/> | Fit/Function <input type="checkbox"/> | Misread <input type="checkbox"/> | Substation <input type="checkbox"/> | Process Improvement <input type="checkbox"/> | Marks/Chatter <input type="checkbox"/> | Drill Holes <input type="checkbox"/> | Misaligned/off center <input type="checkbox"/> | Turning Sequence <input type="checkbox"/> | Past Expiry Date <input type="checkbox"/> | Manufacturing Process <input type="checkbox"/> | OTHER : |  |
| Misidentified <input type="checkbox"/>                       | Past Due <input type="checkbox"/>           | |



# Picklist Print

Tuesday, September 27, 2016 11:53:59 AM

Page 2

Work Order ID: 151462

**\*151462\***

Parent Item: D350-748-203

**\*D350-748-203\***

Parent Item Name: AS350 / AS355 Stainless Steel Aft Crosstube

Start Date: 9/27/2016

Required Date: 10/12/2016

Start Qty: 1.00

Required Qty: 1.00

NAS1149C0363R

Purchased

No

Each

609.0000

1

**\*NAS1149C0363R\***

Washer

\*\*

1

*MAP*  
17-03-05

Location

Loc Qty

Loc Code

FP001

265

114742

6

m133077

259

GA

210

m133077

210

ST266

134

m135672

134

MS21920-20

Purchased

No

Each

76.0000

2

**\*MS21920-20\***

Clamp

\*\*

DAS  
41  
9-89

17-3-7

Location

Loc Qty

Loc Code

FG

2

122254

2

LG050

22

m133932

22

LG056

52

m128650

1

m132675

1

m134053

50

2

MS51958-63

Purchased

No

Each

101.0000

1

**\*MS51958-63\***

Screw

\*\*

1

*MAP*  
17-03-05

Location

Loc Qty

Loc Code

ST267

101

m131886

1

m134962

100

Tuesday, September 27, 2016 11:53:59 AM

Shop Packet Print

Page 2

DQA: \_\_\_\_\_ Date: \_\_\_\_\_

## WORK ORDER NON-CONFORMANCE / UPDATE



QA Closed: \_\_\_\_\_ Date: \_\_\_\_\_

Work Order update only ☐

|   |  |   |  |   |  |  |  |   |  |
|---|--|---|--|---|--|--|--|---|--|
| Work Order: _____<br><br>Part No. _____<br><br>NCR No. _____   |  | <b>DISPOSITION</b><br><br>Rework <input type="checkbox"/><br>Scrap <input type="checkbox"/><br>Use-as-is <input type="checkbox"/><br>Suspected Unapproved <input type="checkbox"/>   |  | <b>AGAINST DEPARTMENT/PROCESS</b><br><br><div style="display: flex; justify-content: space-between;"> <div>           Skid-tube <input type="checkbox"/><br/>           Machining <input type="checkbox"/><br/>           Thermoforming <input type="checkbox"/><br/>           Large Fab <input type="checkbox"/> </div> <div>           Cross tube <input type="checkbox"/><br/>           Small Fab <input type="checkbox"/><br/>           Finishing <input type="checkbox"/><br/>           Composite <input type="checkbox"/> </div> <div>           Water Jet <input type="checkbox"/><br/>           Prod. Eng. Coord. <input type="checkbox"/><br/>           Rec/Store/Packaging <input type="checkbox"/><br/>           Supplier <input type="checkbox"/> </div> <div>           Engineering <input type="checkbox"/><br/>           Quality <input type="checkbox"/><br/>           Other <input type="checkbox"/> </div> </div> |  |  |  |   |  |
| Date :   |  | Step #:   |  | QTY Effective :   |  |  |  | <b>MRB (QS1042) Approval</b><br><br>Completed By _____<br><br>Lead hand / Supervisor Approval Verification _____<br><br>QC / QA Coordinator Approval _____ |  |
| Description Work Order Deviation   |  |   |  | Disposition   |  |  |  |   |  |
|   |  |   |  |   |  |  |  |   |  |
|   |  |   |  |   |  |  |  |   |  |
| <b>Root Cause</b><br><br><div style="display: flex;"> <div style="width: 50%;">           Environment <input type="checkbox"/><br/>           Design <input type="checkbox"/><br/>           Doc/Data <input type="checkbox"/><br/>           Equip/Tooling <input type="checkbox"/><br/>           Handling/Pre <input type="checkbox"/><br/>           Material <input type="checkbox"/><br/>           Internal Transport <input type="checkbox"/><br/>           Tribal Knowledge <input type="checkbox"/><br/>           LOA <input type="checkbox"/><br/>           Substation <input type="checkbox"/><br/>           Past Expiry Date <input type="checkbox"/><br/>           Misidentified <input type="checkbox"/> </div> <div style="width: 50%;">           No Re-verification <input type="checkbox"/><br/>           Operator <input type="checkbox"/><br/>           Offset/Setup <input type="checkbox"/><br/>           Supplier <input type="checkbox"/><br/>           Training <input type="checkbox"/><br/>           Use for Testing <input type="checkbox"/><br/>           Poor Information <input type="checkbox"/><br/>           Rushing <input type="checkbox"/><br/>           Product Improvement <input type="checkbox"/><br/>           Process Improvement <input type="checkbox"/><br/>           Manufacturing Process <input type="checkbox"/><br/>           Past Due <input type="checkbox"/> </div> </div> |  | <b>FAULT CATEGORY</b><br><br><div style="display: flex;"> <div style="width: 33%;">           Pressure/Forced <input type="checkbox"/><br/>           Bending <input type="checkbox"/><br/>           Centre Not Concentric <input type="checkbox"/><br/>           Cracks <input type="checkbox"/><br/>           Crimp/Kink/Ripple/Wave <input type="checkbox"/><br/>           Cuffs <input type="checkbox"/><br/>           Crushing <input type="checkbox"/><br/>           Heat Treat <input type="checkbox"/><br/>           Wave/Twist in Tube <input type="checkbox"/><br/>           Marks/Chatter <input type="checkbox"/> </div> <div style="width: 33%;">           Temperature/Cure <input type="checkbox"/><br/>           Set-up <input type="checkbox"/><br/>           BOM/Route <input type="checkbox"/><br/>           Broken/Damage/Defect <input type="checkbox"/><br/>           Inspection Incomplete/Unqualified <input type="checkbox"/><br/>           Contamination <input type="checkbox"/><br/>           Countersink <input type="checkbox"/><br/>           Cut Too Short <input type="checkbox"/><br/>           Instructions Incomplete/Unclear <input type="checkbox"/><br/>           Drill Holes <input type="checkbox"/> </div> <div style="width: 33%;">           Power Loss/Surge <input type="checkbox"/><br/>           Folio/Program <input type="checkbox"/><br/>           Grain <input type="checkbox"/><br/>           Weld <input type="checkbox"/><br/>           Wrong Stock Pulled <input type="checkbox"/><br/>           Out of Sequence <input type="checkbox"/><br/>           Off-set <input type="checkbox"/><br/>           Misabeled <input type="checkbox"/><br/>           Fit/Function <input type="checkbox"/><br/>           Misaligned/off center <input type="checkbox"/> </div> <div style="width: 33%;">           Positioned Wrong <input type="checkbox"/><br/>           Outside Dimensions <input type="checkbox"/><br/>           Over/Under tolerance <input type="checkbox"/><br/>           Part Incorrect <input type="checkbox"/><br/>           Part Lost/Missing <input type="checkbox"/><br/>           Part Moved <input type="checkbox"/><br/>           Drawing <input type="checkbox"/><br/>           Finish <input type="checkbox"/><br/>           Misread <input type="checkbox"/><br/>           Turning Sequence <input type="checkbox"/> </div> </div> |  |   |  |  |  |   |  |
|   |  | OTHER : <input type="checkbox"/>   |  |   |  |  |  |   |  |

# Picklist Print

Page 3

Tuesday, September 27, 2016 11:53:59 AM

Work Order ID: 151462

**\*151462\***

Parent Item: D350-748-203

**\*D350-748-203\***

Parent Item Name: AS350 / AS355 Stainless Steel Aft Crosstube

Start Date: 9/27/2016

Required Date: 10/12/2016

Start Qty: 1.00

Required Qty: 1.00

NAS1149D0563J

Purchased

No

220

Each

974.0000

8

8

**\*NAS1149D0563.J\***

Washer

**\*\***

MAR 08 2017

DAS 6 9-89  
DAS 28 9-89

DAS 27 9-89

Location

Loc Qty

Loc Code

|         |     |  |
|---------|-----|--|
| GA      | 117 |  |
| m125807 | 2   |  |
| m133769 | 115 |  |
| ST260a  | 600 |  |
| m135470 | 600 |  |
| ST263   | 158 |  |
| m135058 | 158 |  |
| ST269   | 99  |  |
| m128257 | 99  |  |

136295

MS21042L4

Purchased

No

220

Each

1,899.000

24

24

**\*MS21042L4\***

Nut

**\*\***

MAR 08 2017

DAS 6 9-89  
DAS 28 9-89

DAS 27 9-89

Location

Loc Qty

Loc Code

|         |     |  |
|---------|-----|--|
| FP001   | 34  |  |
| m133363 | 34  |  |
| GA      | 404 |  |
| m133769 | 104 |  |
| m135058 | 300 |  |
| OVER007 | 976 |  |
| m135603 | 476 |  |
| m135704 | 500 |  |
| ST303   | 485 |  |
| m135470 | 485 |  |

136838

136838

Tuesday, September 27, 2016 11:53:59 AM

Shop Packet Print

Page 3



DQA: \_\_\_\_\_ Date: \_\_\_\_\_



## WORK ORDER NON-CONFORMANCE / UPDATE

QA Closed: \_\_\_\_\_ Date: \_\_\_\_\_

Work Order update only ☐

|   |  |   |  |   |  |  |   |  |  |
|---|--|---|--|---|--|--|---|--|--|
| Work Order: _____<br><br>Part No. _____<br><br>NCR No. _____   |  | <b>DISPOSITION</b><br><br>Rework <input type="checkbox"/><br>Scrap <input type="checkbox"/><br>Use-as-is <input type="checkbox"/><br>Suspected Unapproved <input type="checkbox"/>   |  | <b>AGAINST DEPARTMENT/PROCESS</b><br><br><div style="display: flex; justify-content: space-between;"> <div>           Skid-tube <input type="checkbox"/><br/>           Machining <input type="checkbox"/><br/>           Thermoforming <input type="checkbox"/><br/>           Large Fab <input type="checkbox"/> </div> <div>           Cross tube <input type="checkbox"/><br/>           Small Fab <input type="checkbox"/><br/>           Finishing <input type="checkbox"/><br/>           Composite <input type="checkbox"/> </div> <div>           Water Jet <input type="checkbox"/><br/>           Prod. Eng. Coord. <input type="checkbox"/><br/>           Rec/Store/Packaging <input type="checkbox"/><br/>           Supplier <input type="checkbox"/> </div> <div>           Engineering <input type="checkbox"/><br/>           Quality <input type="checkbox"/><br/>           Other <input type="checkbox"/> </div> </div> |  |  |   |  |  |
| Date :   |  | Step #:   |  | QTY Effective :   |  |  | MRB (QS1042) Approval<br><br><br>Completed By<br><br><br>Lead hand / Supervisor<br>Approval Verification<br><br><br>QC / QA Coordinator<br>Approval |  |  |
| Description Work Order Deviation   |  |   |  | Disposition   |  |  |   |  |  |
|   |  |   |  |   |  |  |   |  |  |
|   |  |   |  |   |  |  |   |  |  |
| <b>Root Cause</b><br><br><div style="display: flex;"> <div style="width: 50%;">           Environment <input type="checkbox"/><br/>           Design <input type="checkbox"/><br/>           Doc/Data <input type="checkbox"/><br/>           Equip/Tooling <input type="checkbox"/><br/>           Handling/Pre <input type="checkbox"/><br/>           Material <input type="checkbox"/><br/>           Internal Transport <input type="checkbox"/><br/>           Tribal Knowledge <input type="checkbox"/><br/>           LOA <input type="checkbox"/><br/>           Substation <input type="checkbox"/><br/>           Past Expiry Date <input type="checkbox"/><br/>           Misidentified <input type="checkbox"/> </div> <div style="width: 50%;">           No Re-verification <input type="checkbox"/><br/>           Operator <input type="checkbox"/><br/>           Offset/Setup <input type="checkbox"/><br/>           Supplier <input type="checkbox"/><br/>           Training <input type="checkbox"/><br/>           Use for Testing <input type="checkbox"/><br/>           Poor Information <input type="checkbox"/><br/>           Rushing <input type="checkbox"/><br/>           Product Improvement <input type="checkbox"/><br/>           Process Improvement <input type="checkbox"/><br/>           Manufacturing Process <input type="checkbox"/><br/>           Past Due <input type="checkbox"/> </div> </div> |  | <b>FAULT CATEGORY</b><br><br><div style="display: flex;"> <div style="width: 50%;">           Pressure/Forced <input type="checkbox"/><br/>           Bending <input type="checkbox"/><br/>           Centre Not Concentric <input type="checkbox"/><br/>           Cracks <input type="checkbox"/><br/>           Crimp/Kink/Ripple/Wave <input type="checkbox"/><br/>           Cuffs <input type="checkbox"/><br/>           Crushing <input type="checkbox"/><br/>           Heat Treat <input type="checkbox"/><br/>           Wave/Twist in Tube <input type="checkbox"/><br/>           Marks/Chatter <input type="checkbox"/> </div> <div style="width: 50%;">           Temperature/Cure <input type="checkbox"/><br/>           Set-up <input type="checkbox"/><br/>           BOM/Route <input type="checkbox"/><br/>           Broken/Damage/Defect <input type="checkbox"/><br/>           Inspection Incomplete/Unqualified <input type="checkbox"/><br/>           Contamination <input type="checkbox"/><br/>           Countersink <input type="checkbox"/><br/>           Cut Too Short <input type="checkbox"/><br/>           Instructions Incomplete/Unclear <input type="checkbox"/><br/>           Drill Holes <input type="checkbox"/> </div> <div style="width: 50%;">           Power Loss/Surge <input type="checkbox"/><br/>           Folio/Program <input type="checkbox"/><br/>           Grain <input type="checkbox"/><br/>           Weld <input type="checkbox"/><br/>           Wrong Stock Pulled <input type="checkbox"/><br/>           Out of Sequence <input type="checkbox"/><br/>           Off-set <input type="checkbox"/><br/>           Mislabeled <input type="checkbox"/><br/>           Fit/Function <input type="checkbox"/><br/>           Misaligned/off center <input type="checkbox"/> </div> <div style="width: 50%;">           Positioned Wrong <input type="checkbox"/><br/>           Outside Dimensions <input type="checkbox"/><br/>           Over/Under tolerance <input type="checkbox"/><br/>           Part Incorrect <input type="checkbox"/><br/>           Part Lost/Missing <input type="checkbox"/><br/>           Part Moved <input type="checkbox"/><br/>           Drawing <input type="checkbox"/><br/>           Finish <input type="checkbox"/><br/>           Misread <input type="checkbox"/><br/>           Turning Sequence <input type="checkbox"/> </div> </div> |  |   |  |  |   |  |  |
|   |  | OTHER : <input type="checkbox"/>   |  |   |  |  |   |  |  |

# Picklist Print

Tuesday, September 27, 2016 11:53:59 AM

Page 4

Work Order ID: 151462

**\*151462\***

Parent Item: D350-748-203

**\*D350-748-203\***

Parent Item Name: AS350 / AS355 Stainless Steel Aft Crosstube

Start Date: 9/27/2016

Required Date: 10/12/2016

Start Qty: 1.00

Required Qty: 1.00

MS2104215

Purchased

No

220

Each

496.0000

4

4

**\*MS210421 5\***

Nut

\*\*

MAR 08 2017

DAS 6 9-89 DAS 28 9-89

## Location

## Loc Qty

## Loc Code

GA

53

m127813

53

OVER007

200

m135297

200

ST303

243

m135058

6

m135442

100

m135470

37

m135544

100

136450

68-6 27 DAS 9-89

AN4-41A

Purchased

No

220

Each

112.0000

8

8

**\*AN4-41A\***

Bolt

\*\*

MAR 08 2017

DAS 6 9-89 DAS 28 9-89

## Location

## Loc Qty

## Loc Code

ST342

112

m133769

112

D3501-1

Manufactured

No

220

Each

200.0000

16

16

**\*D3501-1\***

Bushing

\*\*

MAR 08 2017

DAS 6 9-89 DAS 28 9-89

## Location

## Loc Qty

## Loc Code

ST039

73

145999

6

147571

32

148325

35

ST051A

127

148934

63

149594

64

155616

DAS 27 9-89

Tuesday, September 27, 2016 11:54:00 AM

Shop Packet Print

Page 4

DQA: \_\_\_\_\_ Date: \_\_\_\_\_

## WORK ORDER NON-CONFORMANCE / UPDATE



QA Closed: \_\_\_\_\_ Date: \_\_\_\_\_

Work Order update only ☐

| |
|---|
| Work Order: _____<br><br>Part No. _____<br><br>NCR No. _____ |                                             | <b>DISPOSITION</b><br><br>Rework <input type="checkbox"/><br>Scrap <input type="checkbox"/><br>Use-as-is <input type="checkbox"/><br>Suspected Unapproved <input type="checkbox"/> |                                           | <b>AGAINST DEPARTMENT/PROCESS</b><br><br><div style="display: flex; justify-content: space-between;"> <div>           Skid-tube <input type="checkbox"/><br/>           Machining <input type="checkbox"/><br/>           Thermoforming <input type="checkbox"/><br/>           Large Fab <input type="checkbox"/> </div> <div>           Cross tube <input type="checkbox"/><br/>           Small Fab <input type="checkbox"/><br/>           Finishing <input type="checkbox"/><br/>           Composite <input type="checkbox"/> </div> <div>           Water Jet <input type="checkbox"/><br/>           Prod. Eng. Coord. <input type="checkbox"/><br/>           Rec/Store/Packaging <input type="checkbox"/><br/>           Supplier <input type="checkbox"/> </div> <div>           Engineering <input type="checkbox"/><br/>           Quality <input type="checkbox"/><br/>           Other <input type="checkbox"/> </div> </div> | |
| Date :                                                       |                                             | Step #:   |                                           | QTY Effective :   |                                           |                                 |                                   | MRB (QS1042) Approval                                                                                              | |
| Description Work Order Deviation                             |                                             |   |                                           | Disposition   |                                           |                                 |                                   | Completed By<br><br><br>Lead hand / Supervisor<br>Approval Verification<br><br><br>QC / QA Coordinator<br>Approval | |
| |
| |
| Root Cause                                                   |                                             | FAULT CATEGORY   | |
| Environment <input type="checkbox"/>                         | No Re-verification <input type="checkbox"/> | Pressure/Forced <input type="checkbox"/>   | Temperature/Cure <input type="checkbox"/> | Power Loss/Surge <input type="checkbox"/>   | Positioned Wrong <input type="checkbox"/> | Design <input type="checkbox"/> | Operator <input type="checkbox"/> | Bending <input type="checkbox"/>                                                                                   | Set-up <input type="checkbox"/> | Folio/Program <input type="checkbox"/> | Outside Dimensions <input type="checkbox"/> | Doc/Data <input type="checkbox"/> | Offset/Setup <input type="checkbox"/> | Centre Not Concentric <input type="checkbox"/> | BOM/Route <input type="checkbox"/> | Grain <input type="checkbox"/> | Over/Under tolerance <input type="checkbox"/> | Equip/Tooling <input type="checkbox"/> | Supplier <input type="checkbox"/> | Cracks <input type="checkbox"/> | Broken/Damage/Defect <input type="checkbox"/> | Weld <input type="checkbox"/> | Part Incorrect <input type="checkbox"/> | Handling/Pre <input type="checkbox"/> | Training <input type="checkbox"/> | Crimp/Kink/Ripple/Wave <input type="checkbox"/> | Inspection Incomplete/Unqualified <input type="checkbox"/> | Wrong Stock Pulled <input type="checkbox"/> | Part Lost/Missing <input type="checkbox"/> | Material <input type="checkbox"/> | Use for Testing <input type="checkbox"/> | Cuffs <input type="checkbox"/> | Contamination <input type="checkbox"/> | Out of Sequence <input type="checkbox"/> | Part Moved <input type="checkbox"/> | Internal Transport <input type="checkbox"/> | Poor Information <input type="checkbox"/> | Crushing <input type="checkbox"/> | Countersink <input type="checkbox"/> | Off-set <input type="checkbox"/> | Drawing <input type="checkbox"/> | Tribal Knowledge <input type="checkbox"/> | Rushing <input type="checkbox"/> | Heat Treat <input type="checkbox"/> | Cut Too Short <input type="checkbox"/> | Mislabeled <input type="checkbox"/> | Finish <input type="checkbox"/> | LOA <input type="checkbox"/> | Product Improvement <input type="checkbox"/> | Wave/Twist in Tube <input type="checkbox"/> | Instructions Incomplete/Unclear <input type="checkbox"/> | Fit/Function <input type="checkbox"/> | Misread <input type="checkbox"/> | Substation <input type="checkbox"/> | Process Improvement <input type="checkbox"/> | Marks/Chatter <input type="checkbox"/> | Drill Holes <input type="checkbox"/> | Misaligned/off center <input type="checkbox"/> | Turning Sequence <input type="checkbox"/> | Past Expiry Date <input type="checkbox"/> | Manufacturing Process <input type="checkbox"/> | OTHER : |  |  |  |
| Misidentified <input type="checkbox"/>                       | Past Due <input type="checkbox"/>           | |



# Picklist Print

Tuesday, September 27, 2016 11:54:00 AM

Page 5

Work Order ID: 151462

**\*151462\***

Parent Item: D350-748-203

**\*D350-748-203\***

Parent Item Name: AS350 / AS355 Stainless Steel Aft Crosstube

Start Date: 9/27/2016

Required Date: 10/12/2016

Start Qty: 1.00

Required Qty: 1.00

NAS1149D0463J

Purchased

No

220

Each

3,750.000

32

32

**\*NAS1149D0463.J\***

Washer

**\*\***

MAR 08 2017

DAS 6 28 9-89

Location

Loc Qty

Loc Code

GA

230

M132035

15

M134508

32

M135056

183

ST260a

3000

M135530

1000

M135671

1000

M135767

1000

ST263

520

M135390

15

M135407

505

136665

DAS 27 9-89

AN5-32A

Purchased

No

220

Each

133.0000

4

4

**\*AN5-32A\***

Bolt

**\*\***

MAR 08 2017

DAS 6 28 9-89

Location

Loc Qty

Loc Code

over004

100

m133988

60

m135536

40

ST336

26

m132536

2

m133323

4

m133769

20

ST337

7

m131139

7

4

DAS 27 9-89

Tuesday, September 27, 2016 11:54:00 AM

Shop Packet Print

Page 5

DQA: \_\_\_\_\_ Date: \_\_\_\_\_



## WORK ORDER NON-CONFORMANCE / UPDATE

QA Closed: \_\_\_\_\_ Date: \_\_\_\_\_

Work Order update only ☐

|   |   |   |  |                                              |  |
|---|---|---|--|----------------------------------------------|--|
| Work Order: _____<br><br>Part No. _____<br><br>NCR No. _____   | <b>DISPOSITION</b><br><br>Rework <input type="checkbox"/><br>Scrap <input type="checkbox"/><br>Use-as-is <input type="checkbox"/><br>Suspected Unapproved <input type="checkbox"/> | <b>AGAINST DEPARTMENT/PROCESS</b><br><br><div style="display: flex; justify-content: space-between;"> <div>           Skid-tube <input type="checkbox"/><br/>           Machining <input type="checkbox"/><br/>           Thermoforming <input type="checkbox"/><br/>           Large Fab <input type="checkbox"/> </div> <div>           Cross tube <input type="checkbox"/><br/>           Small Fab <input type="checkbox"/><br/>           Finishing <input type="checkbox"/><br/>           Composite <input type="checkbox"/> </div> <div>           Water Jet <input type="checkbox"/><br/>           Prod. Eng. Coord. <input type="checkbox"/><br/>           Rec/Store/Packaging <input type="checkbox"/><br/>           Supplier <input type="checkbox"/> </div> <div>           Engineering <input type="checkbox"/><br/>           Quality <input type="checkbox"/><br/>           Other <input type="checkbox"/> </div> </div>   |  |                                              |  |
| Date : _____   | Step #: _____   | QTY Effective : _____   |  | MRB (QSI042) Approval                        |  |
| Description Work Order Deviation   |   | Disposition   |  | Completed By                                 |  |
|   |   |   |  | Lead hand / Supervisor Approval Verification |  |
|   |   |   |  | QC / QA Coordinator Approval                 |  |
|   |   |   |  |                                              |  |
| <b>Root Cause</b><br><div style="display: flex; justify-content: space-between;"> <div>           Environment <input type="checkbox"/><br/>           Design <input type="checkbox"/><br/>           Doc/Data <input type="checkbox"/><br/>           Equip/Tooling <input type="checkbox"/><br/>           Handling/Pre <input type="checkbox"/><br/>           Material <input type="checkbox"/><br/>           Internal Transport <input type="checkbox"/><br/>           Tribal Knowledge <input type="checkbox"/><br/>           LOA <input type="checkbox"/><br/>           Substation <input type="checkbox"/><br/>           Past Expiry Date <input type="checkbox"/><br/>           Misidentified <input type="checkbox"/> </div> <div>           No Re-verification <input type="checkbox"/><br/>           Operator <input type="checkbox"/><br/>           Offset/Setup <input type="checkbox"/><br/>           Supplier <input type="checkbox"/><br/>           Training <input type="checkbox"/><br/>           Use for Testing <input type="checkbox"/><br/>           Poor Information <input type="checkbox"/><br/>           Rushing <input type="checkbox"/><br/>           Product Improvement <input type="checkbox"/><br/>           Process Improvement <input type="checkbox"/><br/>           Manufacturing Process <input type="checkbox"/><br/>           Past Due <input type="checkbox"/> </div> </div> |   | <b>FAULT CATEGORY</b><br><div style="display: flex; justify-content: space-between;"> <div>           Pressure/Forced <input type="checkbox"/><br/>           Bending <input type="checkbox"/><br/>           Centre Not Concentric <input type="checkbox"/><br/>           Cracks <input type="checkbox"/><br/>           Crimp/Kink/Ripple/Wave <input type="checkbox"/><br/>           Cuffs <input type="checkbox"/><br/>           Crushing <input type="checkbox"/><br/>           Heat Treat <input type="checkbox"/><br/>           Wave/Twist in Tube <input type="checkbox"/><br/>           Marks/Chatter <input type="checkbox"/> </div> <div>           Temperature/Cure <input type="checkbox"/><br/>           Set-up <input type="checkbox"/><br/>           BOM/Route <input type="checkbox"/><br/>           Broken/Damage/Defect <input type="checkbox"/><br/>           Inspection Incomplete/Unqualified <input type="checkbox"/><br/>           Contamination <input type="checkbox"/><br/>           Countersink <input type="checkbox"/><br/>           Cut Too Short <input type="checkbox"/><br/>           Instructions Incomplete/Unclear <input type="checkbox"/><br/>           Drill Holes <input type="checkbox"/> </div> <div>           Power Loss/Surge <input type="checkbox"/><br/>           Folio/Program <input type="checkbox"/><br/>           Grain <input type="checkbox"/><br/>           Weld <input type="checkbox"/><br/>           Wrong Stock Pulled <input type="checkbox"/><br/>           Out of Sequence <input type="checkbox"/><br/>           Off-set <input type="checkbox"/><br/>           Misabeled <input type="checkbox"/><br/>           Fit/Function <input type="checkbox"/><br/>           Misaligned/off center <input type="checkbox"/> </div> <div>           Positioned Wrong <input type="checkbox"/><br/>           Outside Dimensions <input type="checkbox"/><br/>           Over/Under tolerance <input type="checkbox"/><br/>           Part Incorrect <input type="checkbox"/><br/>           Part Lost/Missing <input type="checkbox"/><br/>           Part Moved <input type="checkbox"/><br/>           Drawing <input type="checkbox"/><br/>           Finish <input type="checkbox"/><br/>           Misread <input type="checkbox"/><br/>           Turning Sequence <input type="checkbox"/> </div> </div> |  |                                              |  |
| OTHER : _____   |   |   |  |                                              |  |

# Picklist Print

Tuesday, September 27, 2016 11:54:00 AM

Page 6

Work Order ID: 151462

**\*151462\***

Parent Item: D350-748-203

**\*D350-748-203\***

Parent Item Name: AS350 / AS355 Stainless Steel Aft Crosstube

Start Date: 9/27/2016

Required Date: 10/12/2016

Start Qty: 1.00

Required Qty: 1.00

D3500-1

Manufactured No

220

Each

40.0000

4

4

**\*D3500-1\***

Saddle

\*\*

MAR 08 2017

DAS 6 28  
9-89 9-89

DAS 27  
9-89

Location

Loc Qty

Loc Code

ST406

40

145757

12

148893

12

150259

16

15743

AN4-6A

Purchased No

220

Each

581.0000

16

16

**\*AN4-6A\***

BOLT

\*\*

MAR 08 2017

DAS 6 28  
9-89 9-89

DAS 27  
9-89

Location

Loc Qty

Loc Code

over003

400

M134852

0

M135407

200

M135683

200

ST345

181

M128634

2

M134852

6

M134943

3

M135390

170

13543

Tuesday, September 27, 2016 11:54:00 AM

Shop Packet Print

Page 6



DQA: \_\_\_\_\_ Date: \_\_\_\_\_



## WORK ORDER NON-CONFORMANCE / UPDATE


QA Closed: \_\_\_\_\_ Date: \_\_\_\_\_

Work Order update only ☐

|   |   |   |  |                                              |  |
|---|---|---|--|----------------------------------------------|--|
| Work Order: _____<br><br>Part No. _____<br><br>NCR No. _____   | <b>DISPOSITION</b><br><br>Rework <input type="checkbox"/><br>Scrap <input type="checkbox"/><br>Use-as-is <input type="checkbox"/><br>Suspected Unapproved <input type="checkbox"/> | <b>AGAINST DEPARTMENT/PROCESS</b><br><br><div style="display: flex; justify-content: space-between;"> <div>           Skid-tube <input type="checkbox"/><br/>           Machining <input type="checkbox"/><br/>           Thermoforming <input type="checkbox"/><br/>           Large Fab <input type="checkbox"/> </div> <div>           Cross tube <input type="checkbox"/><br/>           Small Fab <input type="checkbox"/><br/>           Finishing <input type="checkbox"/><br/>           Composite <input type="checkbox"/> </div> <div>           Water Jet <input type="checkbox"/><br/>           Prod. Eng. Coord. <input type="checkbox"/><br/>           Rec/Store/Packaging <input type="checkbox"/><br/>           Supplier <input type="checkbox"/> </div> <div>           Engineering <input type="checkbox"/><br/>           Quality <input type="checkbox"/><br/>           Other <input type="checkbox"/> </div> </div>   |  |                                              |  |
| Date :   | Step #:   | QTY Effective :   |  | MRB (QS1042) Approval                        |  |
| Description Work Order Deviation   |   | Disposition   |  |                                              |  |
| <div style="position: absolute; top: 10px; left: 10px; color: blue; font-size: small;">             TEL<br/>71<br/>116           </div>   |   |   |  | Completed By                                 |  |
|   |   |   |  | Lead hand / Supervisor Approval Verification |  |
|   |   |   |  | QC / QA Coordinator Approval                 |  |
| <b>Root Cause</b><br><div style="display: flex;"> <div style="flex: 1;">           Environment <input type="checkbox"/><br/>           Design <input type="checkbox"/><br/>           Doc/Data <input type="checkbox"/><br/>           Equip/Tooling <input type="checkbox"/><br/>           Handling/Pre <input type="checkbox"/><br/>           Material <input type="checkbox"/><br/>           Internal Transport <input type="checkbox"/><br/>           Tribal Knowledge <input type="checkbox"/><br/>           LOA <input type="checkbox"/><br/>           Substation <input type="checkbox"/><br/>           Past Expiry Date <input type="checkbox"/><br/>           Misidentified <input type="checkbox"/> </div> <div style="flex: 1;">           No Re-verification <input type="checkbox"/><br/>           Operator <input type="checkbox"/><br/>           Offset/Setup <input type="checkbox"/><br/>           Supplier <input type="checkbox"/><br/>           Training <input type="checkbox"/><br/>           Use for Testing <input type="checkbox"/><br/>           Poor Information <input type="checkbox"/><br/>           Rushing <input type="checkbox"/><br/>           Product Improvement <input type="checkbox"/><br/>           Process Improvement <input type="checkbox"/><br/>           Manufacturing Process <input type="checkbox"/><br/>           Past Due <input type="checkbox"/> </div> </div> |   | <b>FAULT CATEGORY</b><br><div style="display: flex;"> <div style="flex: 1;">           Pressure/Forced <input type="checkbox"/><br/>           Bending <input type="checkbox"/><br/>           Centre Not Concentric <input type="checkbox"/><br/>           Cracks <input type="checkbox"/><br/>           Crimp/Kink/Ripple/Wave <input type="checkbox"/><br/>           Cuffs <input type="checkbox"/><br/>           Crushing <input type="checkbox"/><br/>           Heat Treat <input type="checkbox"/><br/>           Wave/Twist in Tube <input type="checkbox"/><br/>           Marks/Chatter <input type="checkbox"/> </div> <div style="flex: 1;">           Temperature/Cure <input type="checkbox"/><br/>           Set-up <input type="checkbox"/><br/>           BOM/Route <input type="checkbox"/><br/>           Broken/Damage/Defect <input type="checkbox"/><br/>           Inspection Incomplete/Unqualified <input type="checkbox"/><br/>           Contamination <input type="checkbox"/><br/>           Countersink <input type="checkbox"/><br/>           Cut Too Short <input type="checkbox"/><br/>           Instructions Incomplete/Unclear <input type="checkbox"/><br/>           Drill Holes <input type="checkbox"/> </div> <div style="flex: 1;">           Power Loss/Surge <input type="checkbox"/><br/>           Folio/Program <input type="checkbox"/><br/>           Grain <input type="checkbox"/><br/>           Weld <input type="checkbox"/><br/>           Wrong Stock Pulled <input type="checkbox"/><br/>           Out of Sequence <input type="checkbox"/><br/>           Off-set <input type="checkbox"/><br/>           Mislabeled <input type="checkbox"/><br/>           Fit/Function <input type="checkbox"/><br/>           Misaligned/off center <input type="checkbox"/> </div> <div style="flex: 1;">           Positioned Wrong <input type="checkbox"/><br/>           Outside Dimensions <input type="checkbox"/><br/>           Over/Under tolerance <input type="checkbox"/><br/>           Part Incorrect <input type="checkbox"/><br/>           Part Lost/Missing <input type="checkbox"/><br/>           Part Moved <input type="checkbox"/><br/>           Drawing <input type="checkbox"/><br/>           Finish <input type="checkbox"/><br/>           Misread <input type="checkbox"/><br/>           Turning Sequence <input type="checkbox"/> </div> </div> |  |                                              |  |
| OTHER : <input type="checkbox"/>   |   |   |  |                                              |  |

|                                                        |  |                                  |
|--------------------------------------------------------|--|----------------------------------|
| <b>DART AEROSPACE LTD</b>                              |  | <b>Work Order:</b> 151462        |
| <b>Description:</b> Crosstube High Aft, SS (AS350/355) |  | <b>Part Number:</b> D350-748-203 |
| <b>Inspection Dwg:</b> D350-748-243 <b>Rev:</b> A      |  | <b>Page 1 of 1</b>               |

| Required Dimension | Min   | Max   |
|--------------------|-------|-------|
| Height             | 31.10 | 31.60 |
| 1/2 Span           | 40.77 | 41.03 |
| Angle              | 75    | 77    |
| Total Span         | 81.54 | 82.06 |
| Bending Passes     | 7     | --    |
| Crushing           | --    | 8%    |
| Twist              | --    | 0.38  |

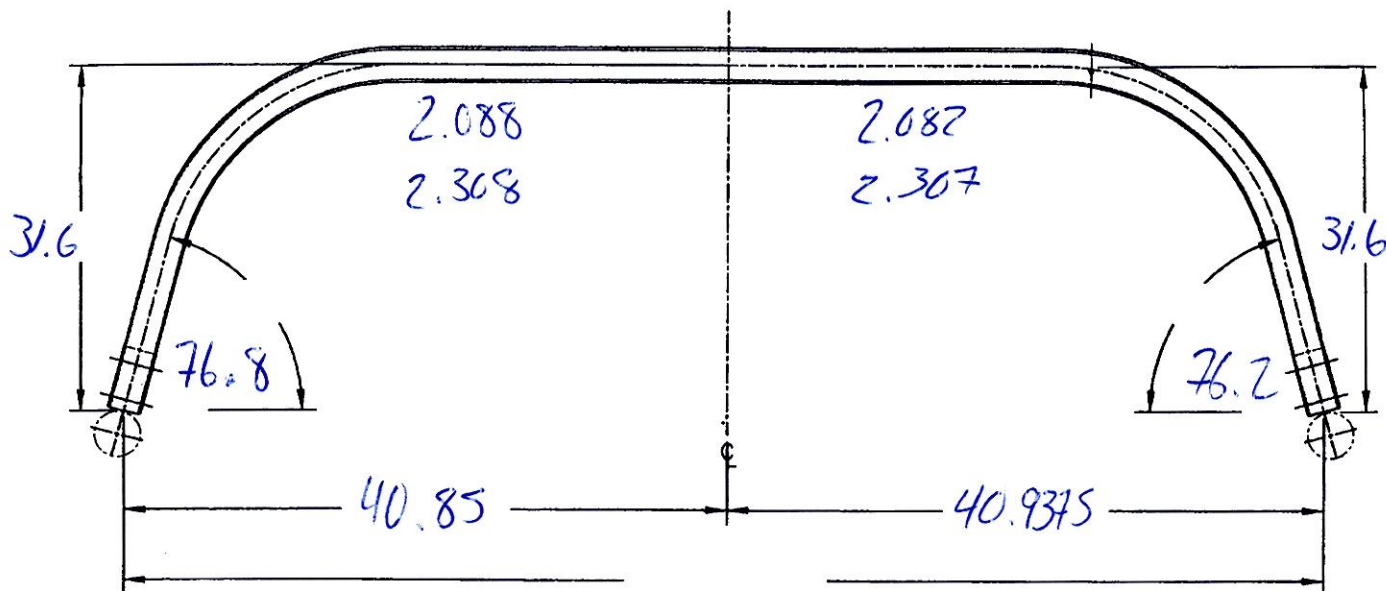

|                | Side A | Side B |
|----------------|--------|--------|
| Bending Passes | 42     | 42     |
| Crushing       | 5%     | 5.1%   |
| Comments       |        |        |
|                |        |        |
|                |        |        |
|                |        |        |
|                |        |        |

DAS  
 03  
 9-89

|                 |          |
|-----------------|----------|
| QC15 Inspection |          |
| Date            | 17-02-22 |

| Rev | Date     | Change    | Revised by | Approved |
|-----|----------|-----------|------------|----------|
| A   | 15.09.09 | New Issue | KJ         |          |



| Item | Qty<br>-243 | Part Number                     | Description                                    |
|------|-------------|---------------------------------|------------------------------------------------|
| 1    | X           | D350-748-243                    | CROSSTUBE ASSEMBLY (AS 350/355 HI AFT)         |
| 2    | 1           | D6021-125                       | CROSSTUBE                                      |
| 3    | 2           | D3502-1                         | SUPPORT                                        |
| 4    | 2           | D5123-7                         | CLAMP CUSHION                                  |
| 5    | 1           | AETC-1032                       | INSERT                                         |
| 6    | 2           | MS21920-20<br>OR MS21920-21/-22 | CLAMP<br>(PER DART SPEC. M-MS21920-20/-21/-22) |
| 7    | 1           | NAS1149C0363R                   | WASHER (OR AN960C10)                           |
| 8    | 1           | NAS1635-3-8                     | SCREW (OR MS51958-63)                          |
| 9    | A/R         | PROSEAL 890 B-2                 | SEALANT, AMS-S-8802 CLASS B-2                  |

#### GENERAL NOTES:

- 1) MATERIAL: MANUFACTURED FROM D6021-125  
FINISHED LENGTH AFTER TURNING = 124.70±0.06 (AFTER BENDING/TRIMMING = 122.70 REF)
- 2) FINISH: PRIME INSIDE AND OUTSIDE PER DART QSI 005 4.2  
PAINT OUTSIDE PER DART QSI 005 4.2
- 3) TOLERANCE: PER DART QSI 018 UNLESS OTHERWISE NOTED.  
WALL THICKNESS ECCENTRICITY PER DART QSI 038 7.2  
MIN. ALLOWABLE WALL IS -0.020 FROM NOMINAL
- 4) UNITS: INCHES UNLESS OTHERWISE NOTED.
- 5) BREAK SHARP EDGES: 0.005 TO 0.010 MAX.
- 6) IDENTIFICATION: DART PART NUMBER "D350-748-243" AND BATCH NUMBER ON INSIDE OF CUFF  
PER DART QSI 044 6.4 (VIBRATING STYLUS)
- 7) WEIGHT: 29.85 lbs
- 8) PART IS SYMMETRIC ABOUT CENTERLINE, EXCEPT FOR Ø0.290 HOLE.
- 9) EXTREME CARE MUST BE TAKEN TO PROTECT THE OUTSIDE SURFACE OF THE TUBE. THE OUTSIDE SURFACE MUST BE SMOOTH AND FREE FROM SURFACE DEFECTS SUCH AS SCRATCHES, NICKS, OR DENTS. DEFECTS UP TO 0.005" MAY BE BLENDED OUT LONGITUDINALLY. CIRCUMFERENTIAL GRIND MARKS ARE UNACCEPTABLE. WHEN DRILLING HOLES EXTREME CARE MUST BE TAKEN AND CAREFUL DEBURRING PERFORMED TO ENSURE A CLEAN HOLE WITH NO CRACKING/CHIPPING/GROOVES.

#### TURNING

- 10) BLEND OUT ALL EDGES FROM MACHINING LONGITUDINALLY. TRANSITION SHOULD BE SMOOTH. NOTE: ALL HOLES ARE DRILLED AFTER BENDING.

#### BENDING

- 11) BEND PROGRESSIVELY WITH A MINIMUM OF 7 PASSES PER SIDE. MAXIMUM TUBE FLATTENING DUE TO BENDING IS 6% BASED ON O.D. ON TOP HALF OF BEND, AND 8% ON BOTTOM HALF OF BEND.
- 12) MAX AMPLITUDE OF RIPPLING ALONG BENT PORTION OF THE TUBE IS 0.030 (ZN A1-3)
- 13) MAX TWIST: WITH XTUBE LAYED FLAT ON SURFACE, THE DIFFERENCE BETWEEN CUFF HEIGHTS FROM THE SURFACE MAY BE NO LARGER THAN 0.38 (ZN C1-3).

#### ASSEMBLY

- 14) TO INSTALL D3502-1 SUPPORT: ABRASE MATING SURFACE OF SUPPORT AND CROSSTUBE WITH 180-GRIT SANDPAPER AND REMOVE RESIDUE WITH MEK (OR EQUIVALENT). APPLY A 0.02" TO 0.05" THICK LAYER OF PROSEAL 890 CLASS B-2 (OR AMS-S-8802 CLASS B-2) SEALANT TO MATING SURFACE OF SUPPORT.
- 15) TORQUE CLAMPS 80 TO 80 IN-LB. ENSURE AT LEAST 1.5 THREADS SHOWING IN SAFETY AND THAT NUT HAS NOT BOTTOMED-OUT AFTER TORQUING. PRIOR TO PACKAGING, RE-CHECK TORQUE ON CLAMPS AFTER PROSEAL 890 SEALANT HAS CURED FOR 72 HOURS.

SHOP COPY  
RETURN TO  
ENGINEERING  
UNCONTROLLED COPY  
SUBJECT TO AMENDMENT  
WITHOUT NOTICE  
WORK ORDER  
NO. 151462 MLC  
1609-28

DEO ATTACHED

RELEASED

2015 MAR 18

RELEASED

2015 MAR 18

UNDER REVIEW

15/4/15  
15/5/15  
16/2/15

|            |             |    |          |
|------------|-------------|----|----------|
| A          | NEW ISSUE   | CP | 15.01.21 |
| REV.       | DESCRIPTION | BY | DATE     |
| DESIGN     |             |    |          |
| DRAWN      |             |    |          |
| CHECKED    |             |    |          |
| MFG. APPR. |             |    |          |
| APPROVED   |             |    |          |
| DE APPR.   |             |    |          |
| DATE       | 15.01.21    |    |          |

**DART AEROSPACE LTD**  
HAWKESBURY, ONTARIO, CANADA


DRAWING NO. D350-748-243  
REV. A  
SHEET 1 OF 4

TITLE CROSSTUBE (AS 350/355 HI AFT)  
SCALE NTS

COPYRIGHT © 2015 BY DART AEROSPACE LTD  
THIS DOCUMENT IS PRIVATE AND CONFIDENTIAL, AND IS SUPPLIED ON THE EXPRESS CONDITION THAT IT IS NOT TO BE USED FOR ANY PURPOSE OR COPIED OR COMMUNICATED TO ANY OTHER PERSON WITHOUT WRITTEN PERMISSION FROM DART AEROSPACE LTD.



**D350-748-243  
ASSEMBLY DETAIL**

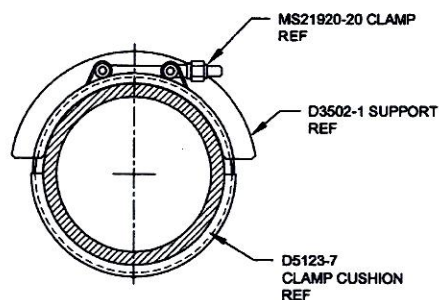

**SECTION A-A** D4-2  
SCALE 6X

INSTALL THIS SIDE ONLY, AFTER FINISH:  
AETC-1032 INSERT  
NAS1149C0363R WASHER  
NAS1635-3-8 SCREW

14 15  
D3502-1 SUPPORT  
MS21920-20 CLAMP (OR -21/-22)  
D5123-7 RUBBER CUSHION  
2 PL

D350-748-243  
BENT TUBE

DEO ATTACHED

RELEASED



2015 MAR 18

UNDER REVIEW


15/1/21

OK  
9/16/29

|            |          |   |              |
|------------|----------|---|--------------|
| DESIGN     | AP       | <b>DART AEROSPACE LTD</b>   |              |
| DRAWN      | AP       | HAWKESBURY, ONTARIO, CANADA   |              |
| CHECKED    | A.P.     | DRAWING NO.   | REV. A       |
| MFG. APPR. | 7/1/21   | D350-748-243   | SHEET 2 OF 4 |
| APPROVED   |          | TITLE   | SCALE        |
| DE APPR.   |          | CROSSTUBE (AS 350/355 HI AFT)   | NTS          |
| DATE       | 15.01.21 | <small>COPYRIGHT © 2015 BY DART AEROSPACE LTD<br/>THIS DOCUMENT IS PRIVATE AND CONFIDENTIAL AND IS SUPPLIED ON THE EXPRESS CONDITION THAT IT IS<br/>NOT TO BE USED FOR ANY PURPOSE OR COPIED OR COMMUNICATED TO ANY OTHER PERSON WITHOUT<br/>WRITTEN PERMISSION FROM DART AEROSPACE LTD</small> |              |

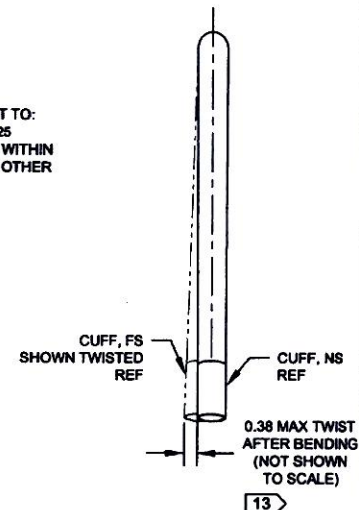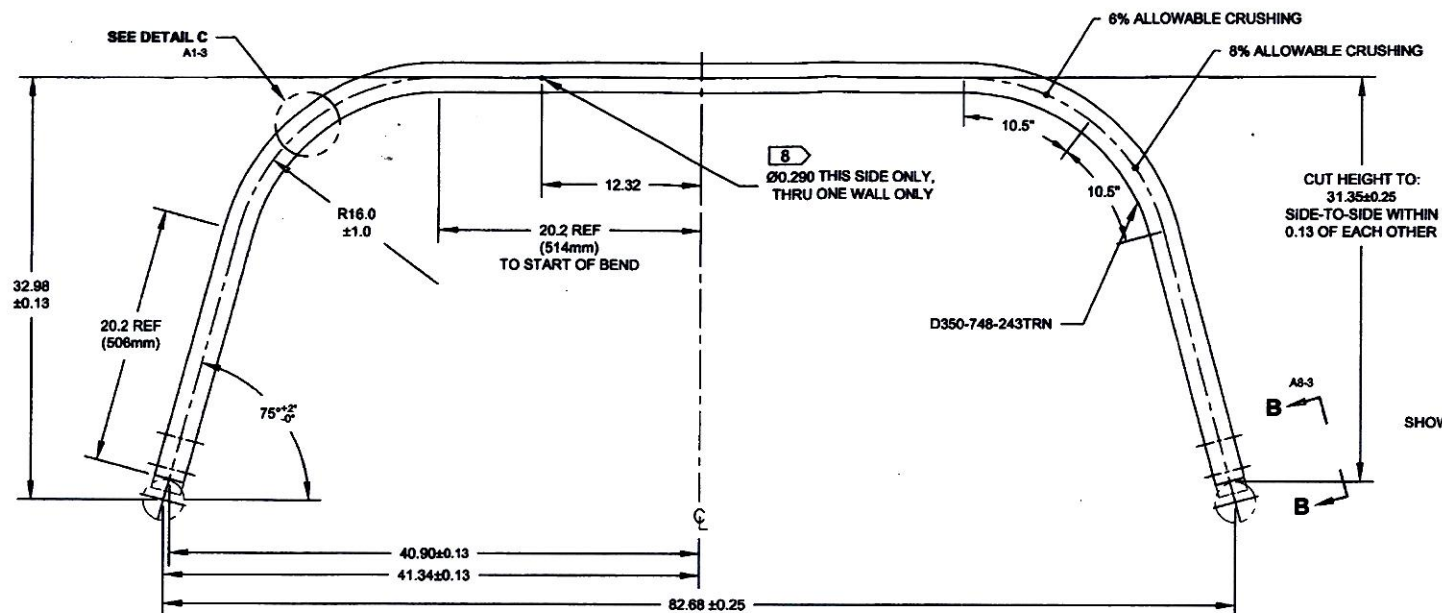

**D350-748-243**  
**BENDING AND DRILLING DETAIL 11**

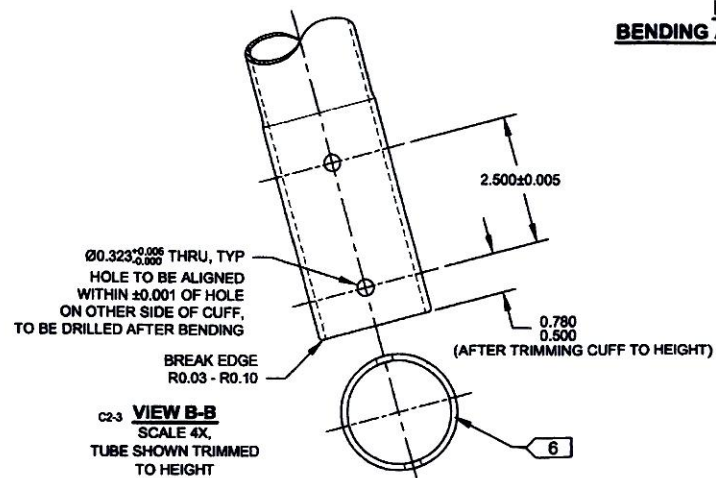


**DEO ATTACHED**  
**RELEASED**

2015 MAR 18


**UNDER REVIEW**

15/11/2015 OK 9/12/15

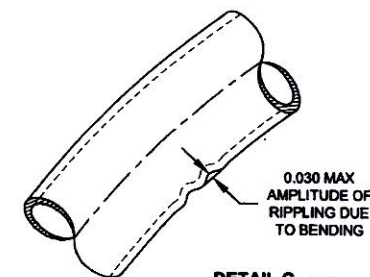

**DETAIL C 07-3**  
**SCALE 4X**  
**RIPPING EXAGGERATED**

|   |          |                                        |              |
|---|----------|----------------------------------------|--------------|
| DESIGN   | AP       | <b>DART AEROSPACE LTD</b>              |              |
| DRAWN   | AP       | HAWKESBURY, ONTARIO, CANADA            |              |
| CHECKED   | A.P.     | DRAWING NO.                            | REV. A       |
| MFG. APPR.   | AP       | D350-748-243                           | SHEET 3 OF 4 |
| APPROVED   | AP       | TITLE                                  | SCALE        |
| DE APPR.   | AP       | CROSSTUBE (AS 350/355 HI AFT)          | NTS          |
| DATE   | 15.01.21 | COPYRIGHT © 2015 BY DART AEROSPACE LTD |              |
| THIS DOCUMENT IS PRIVATE AND CONFIDENTIAL AND IS SUPPLIED ON THE EXPRESS CONDITION THAT IT IS NOT TO BE USED FOR ANY PURPOSE OR COPIED OR REPRODUCED IN ANY FORM OR BY ANY MEANS WITHOUT WRITTEN PERMISSION FROM DART AEROSPACE LTD. |          |                                        |              |

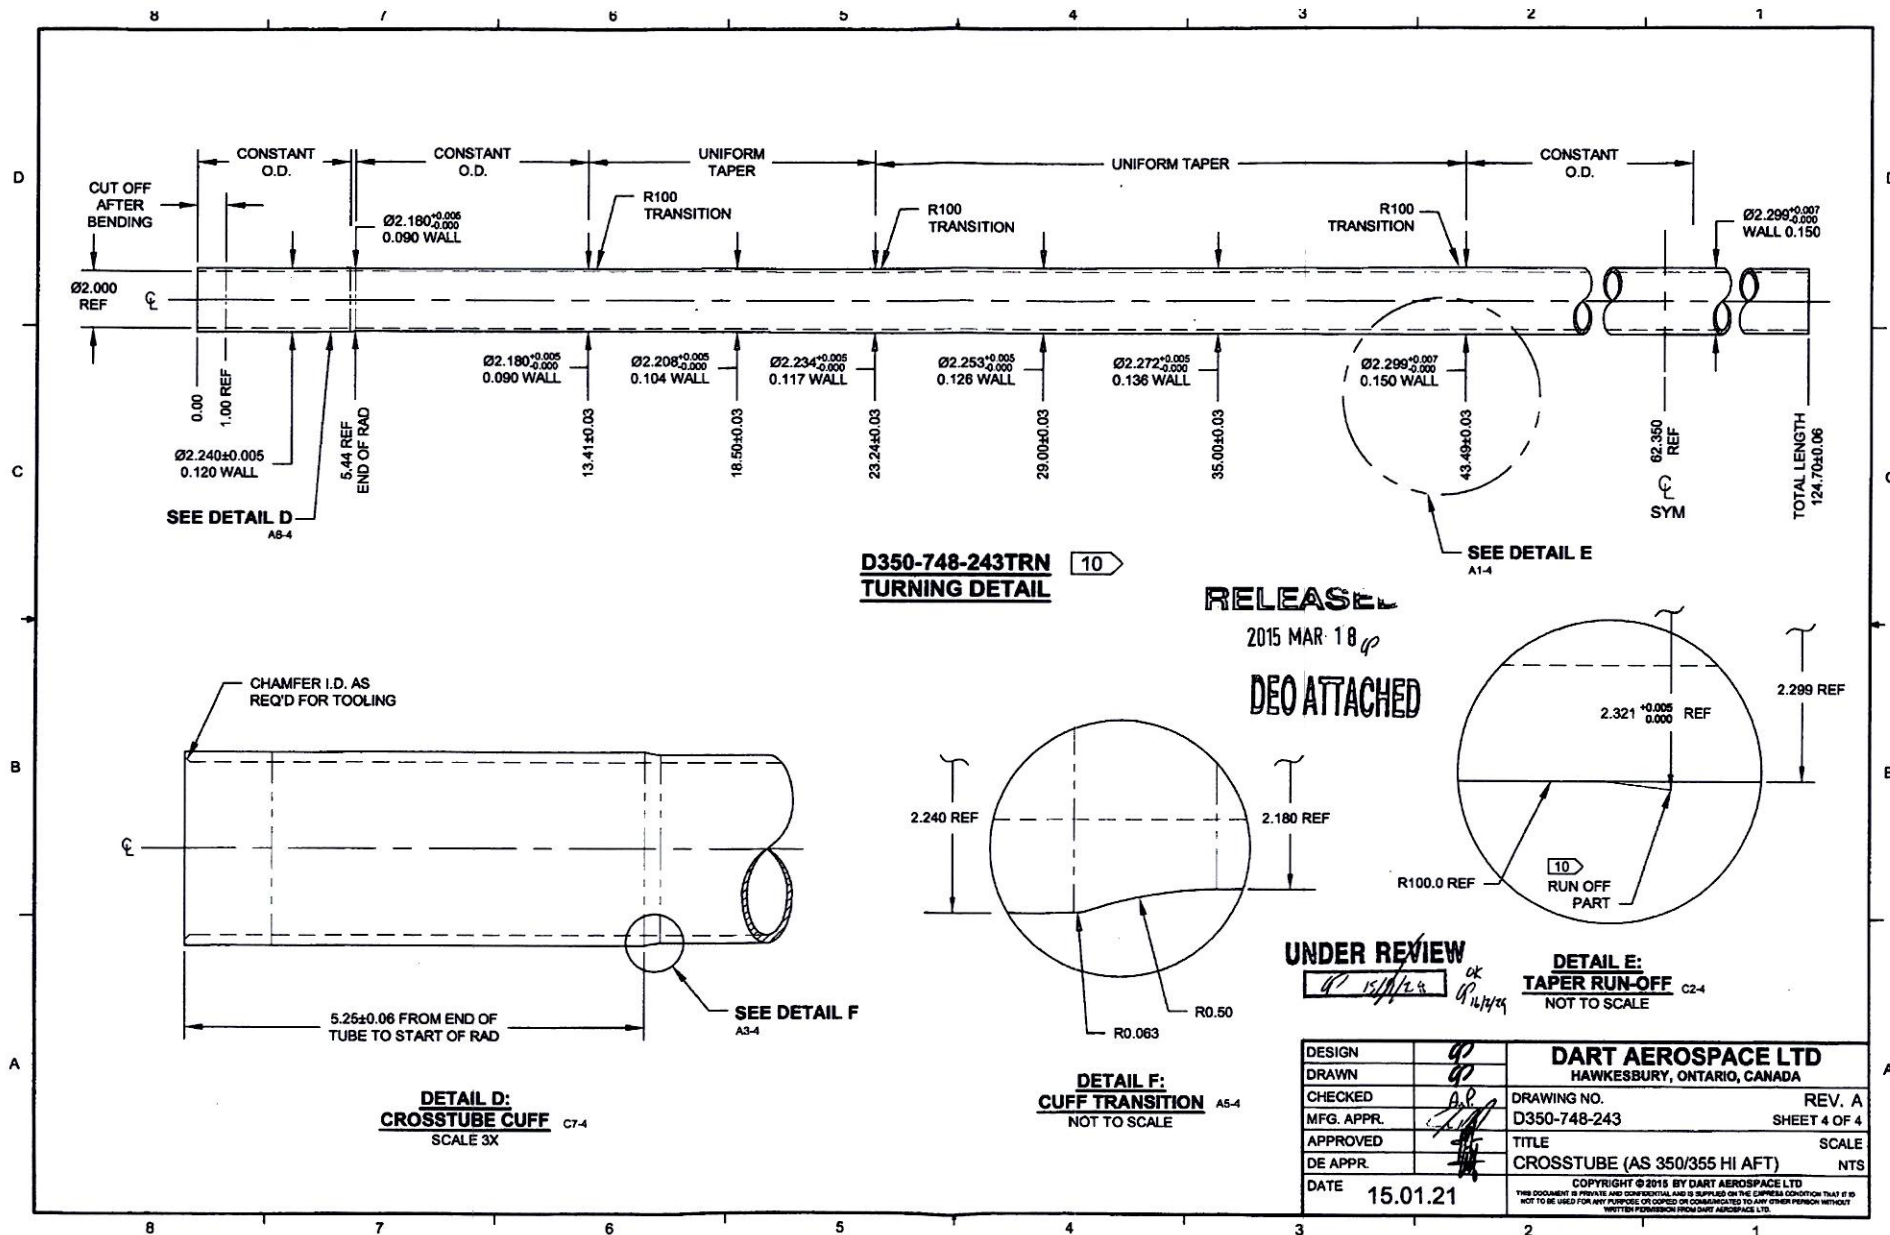



|                             |                    |                               |                                         |  |                                |                           |              |
|-----------------------------|--------------------|-------------------------------|-----------------------------------------|--|--------------------------------|---------------------------|--------------|
| DRAWING NO.<br>D350-748-243 | TITLE<br>CROSSTUBE | REV. A                        | DART AEROSPACE LTD<br>ENGINEERING ORDER |  | D.E.O. NO.<br>D350-748-243-A-1 | SHEET NO.<br>SHEET 1 OF 1 | SCALE<br>NTS |
| DRAWN <i>qp</i>             | CHECKED <i>ASS</i> | MFG. APPR. <i>[Signature]</i> | APPROVED <i>[Signature]</i>             |  | DE APPR. <i>[Signature]</i>    |                           |              |
| DATE 15.11.18               | DATE 15.11.18      | DATE 16.02.19                 | DATE FEB 19 2016                        |  | DATE 2016.02.19                |                           |              |

AMEND NOTE 2 (SHEET 1) AS FOLLOWS:

- 2) FINISH: PREPARE SURFACE PER DART QSI 005 4.1.4  
 PRIME INSIDE AND OUTSIDE PER DART QSI 005 4.2  
 PAINT OUTSIDE PER DART QSI 005 4.2  
 OR  
 POWDER COAT WHITE (4.3.5.2) PER DART QSI 005 4.3

**RELEASED**  
 2016-02-26  
 EN 16-534 *[Signature]*

**COPYRIGHT © 2015 BY DART AEROSPACE LTD**  
 THIS DOCUMENT IS PRIVATE AND CONFIDENTIAL AND IS SUPPLIED ON THE EXPRESS CONDITION THAT IT IS  
 NOT TO BE USED FOR ANY PURPOSE OR COPIED OR COMMUNICATED TO ANY OTHER PERSON WITHOUT  
 WRITTEN PERMISSION FROM DART AEROSPACE LTD.



Dart Aerospace Ltd.  
1270 Aberdeen Street  
Hawkesbury, ON K6A 1K7  
Tel: 613 632 9577  
Fax: 613 632 1053

## PURCHASE ORDER

Purchase Order ID **PO35477**

Purchase Order Date 3/2/2017

PO Print Date 3/2/2017

Page Number 1 of 4

**Order From :**

VC-SKY001

SKYSERVICE  
6120 MIDFIELD ROAD  
MISSISSAUGA, ONTARIO L5P 1B1  
CANADA

**Ship To :** DART AEROSPACE LTD  
1270 ABERDEEN  
HAWKESBURY, ON K6A 1K7  
CANADA

**Contact Name**

**Vendor Phone** 905-678-5636

**Ship To Contact**

**Ship To Phone**

**Ship Via:** Delivered

**Ship Acct:**

**Buyer**

Chantal Lavoie

**Customer POID**

**Customer Tax #** 10127-2607

**Terms** Net 30

**Currency** CAD

**FOB** FCA - (Free Carrier)

| Line Nbr           | Reference<br>Vendor Part Number<br>Line Comments<br>Delivery Comments   | Description/<br>Mfg ID      | Req Date/<br>Taxable<br>Promise Date | CD | Req Qty/<br>Unit of<br>Measure | PO Unit Price | Extended<br>Price |
|--------------------|---|-----------------------------|--------------------------------------|----|--------------------------------|---------------|-------------------|
| 1                  | 71401-45   | procurement quality clauses | 3/6/2017<br>No<br>3/6/2017           |    | 1.00                           | \$0.00        | \$0.00            |
|                    | Procurement Quality Clauses<br>A005 right of entry<br>A012 chemical and physical test report<br>A016 personnel qualification<br>A017 raw material identification (as applicable)<br>A024 process certifications<br>A026 certification of material conformance<br>A041 quality management system<br>A042 dart notification by supplier<br>A043 retention of quality documents |                             |                                      |    |                                |               |                   |
| <b>Line Total:</b> |   |                             |                                      |    |                                |               | <b>\$0.00</b>     |
| 2                  | 151462   | D350-748-203<br>CROSSTUBE   | 3/6/2017<br>Yes<br>3/6/2017          |    | 1.00                           | \$140.72      | \$140.72          |
|                    | LIQUID PENETRANT INSPECTION AS PER QSI 038 OR<br>LPI AS PER ASTM 1417 LEVEL 2   |                             |                                      |    |                                |               |                   |

MAR 02 2017

DAS  
13  
3-23

**Note:**

3/2/2017

**skyservice****Work Order Traveler**  
Sky Service F.B.O. Inc.

DOT APP 53-89 / EASA 145.7142 / BDA AMO 385

|                          |                               |               |                  |
|--------------------------|-------------------------------|---------------|------------------|
| WO #: MWO31318           | Customer: Dart Aerospace Ltd. | Dept: NDT YUL | Reference: 35477 |
| Descr:                   | PN:                           | S/N:          | Qty: 1           |
| Make:                    | Model:                        | Reg:          | A/C S/N:         |
| TSN:                     | CSN:                          | TSO:          |                  |
| Task: <b>UNSCHEDULED</b> |                               |               | Sequence: 1      |

**Work Required:**

CARRY OUT NDT ON 7 CROSSTUBES AS PER PO35477

4 STAINLESS STEEL FWD CROSSTUBES , ITEM ID# D350-748-103 , WORK ORDERS ID# 155814, 152465, 150032, 150033


3 STAINLESS STEEL AFT CROSSTUBES , ITEM ID# D350-748-203 , WORK ORDERS ID# 151462, 152414, 157150

| Action Taken:   |          |     |     |       |         | Date:       | Initial/Stamp:   |
|---|----------|-----|-----|-------|---------|-------------|---|
| LPI C/O IAW ASTM E-1417M-13<br><br>***NO CRACK FOUND***<br><br>PEN. ZL-56, MPO13600, CLEANER SKC-S MPO13923 , EMU.<br>MPO15896, DEV. MPO11715 , UV LIGHT M-20142 |          |     |     |       |         | MAR 02 2017 | <br> |
| Description   | Location | P/N | Qty | Batch | S/N Off | S/N On      |   |
|   |          |     |     |       |         |             |   |
|   |          |     |     |       |         |             |   |
DAS  
13  
9-89

MAR 02 2017

I certified that the maintenance described above has been performed in accordance with the applicable standard of airworthiness.
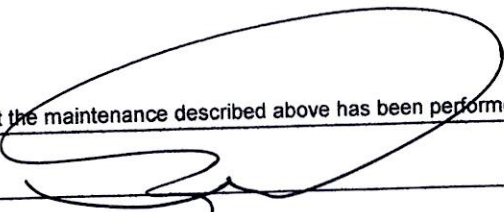
|                                                                                                |   |                      |
|------------------------------------------------------------------------------------------------|---|----------------------|
| Signature:  | ACA/SCA Stamp<br> | Date:<br>MAR 02 2017 |
| Name: <b>RAFIK MELIKIAN</b>                                                                    |   |                      |